



LANSDOWNE HOUSE

Holland Park, London W11

£2,650,000

2 Bed | 2 Bath | 1358 sqft

SANDERSONS

LONDON




A Landmark Residence in the Heart of Lansdowne Road

A Grade II listed Victorian building originally built as Artist Studio's . This 2 bed , 2 bath apartment situated on the fourth floor (with lift) is light and spacious and a moments walk from all the facilities at Holland Park Avenue.

A light and spacious apartment on the fourth floor (with lift) in this beautiful Grade II listed period building with the benefit of attractive views towards Notting Hill and Holland Park. Originally built as Artist's Studios, Lansdowne House is an iconic period building located just to the north of Holland Park Avenue and within easy reach of the underground station (central Line) , the local shops and Holland Park itself.



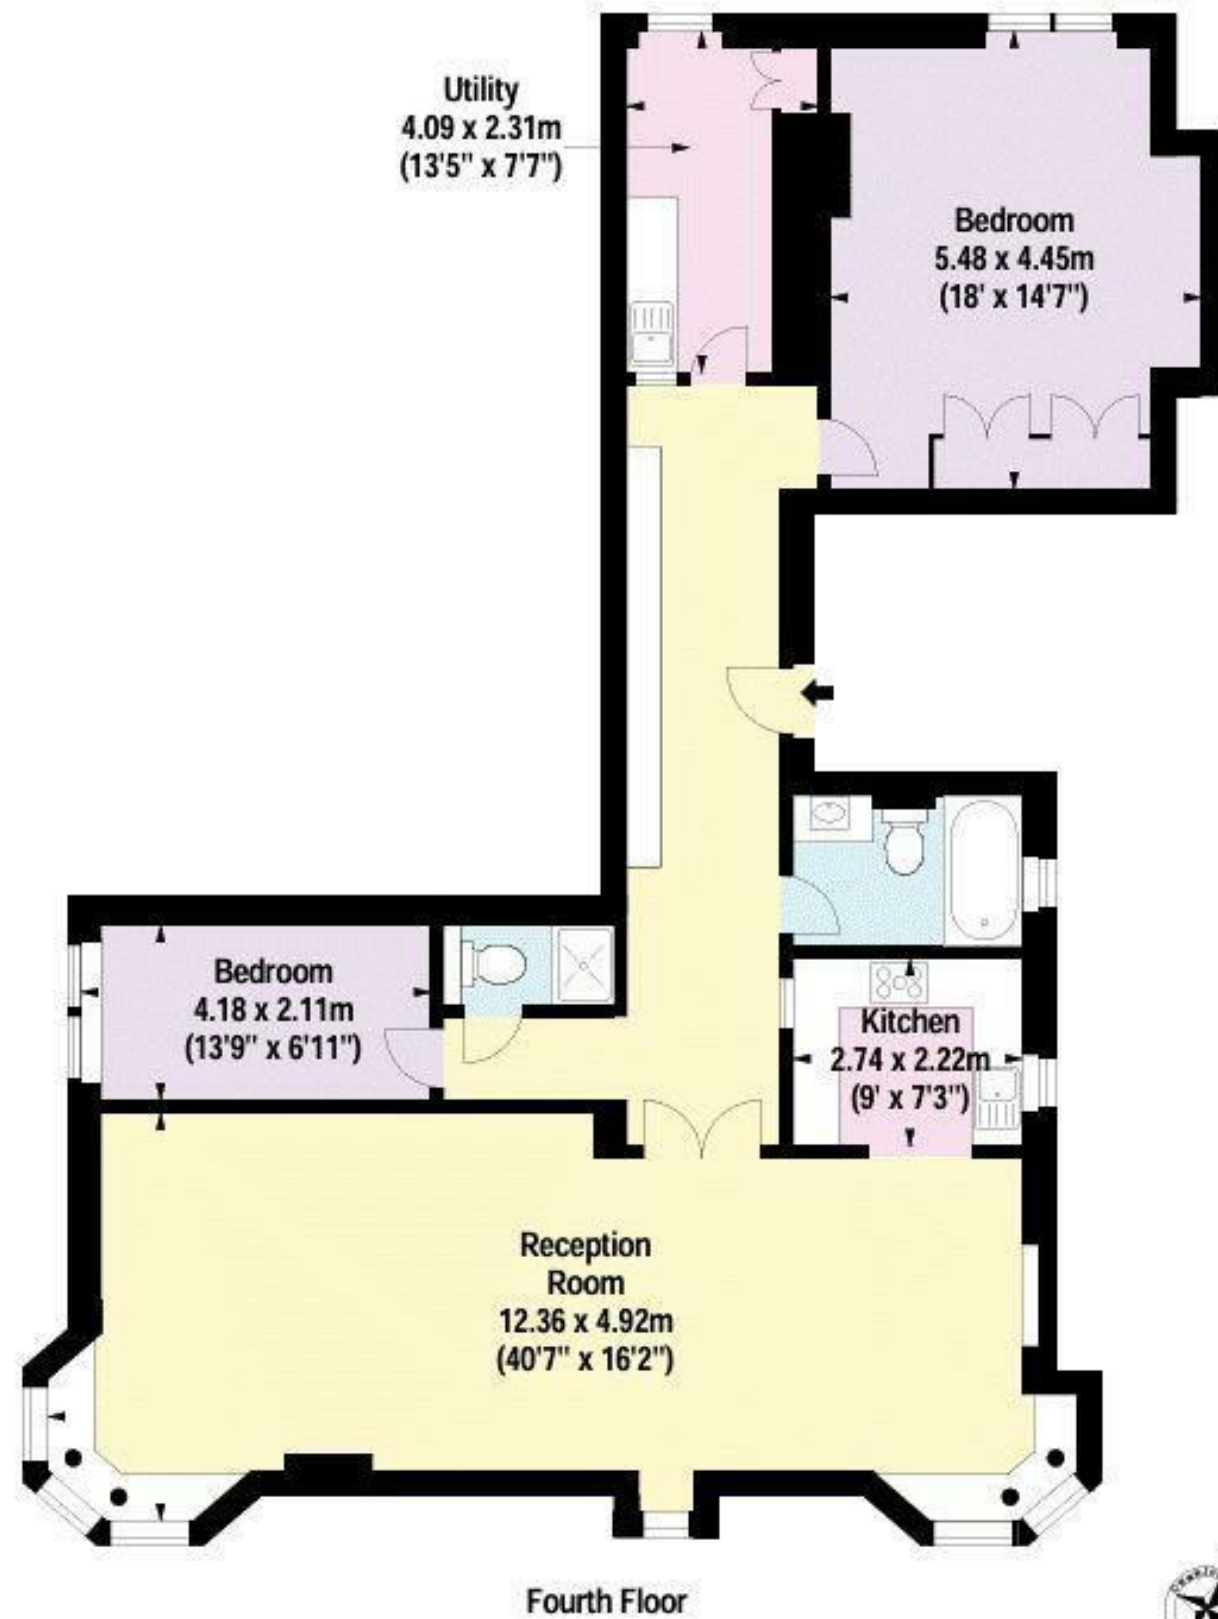

For Identification Purposes Only. Not To Scale. © www.totalvista.uk 2025

Lansdowne House,
Lansdowne Road, W11

Approx. Gross Internal Area
126.16 Sq M - 1358 Sq Ft



KEY FEATURES

- Beautiful Grade II listed building.
- Two Bedrooms.
- Two Bathrooms.
- Superb Views.
- Lift.
- Close to all the shopping and transport facilities at Holland Park Avenue.
- Separate utility room





SANDERSONS

L O N D O N

📍 108 Holland Park Avenue, London,
W11 4UA

📞 020 7602 6725

✉️ james@sandersonslondon.co.uk

🌐 sandersonslondon.co.uk