

N° 60

curzon

GARDEN RESIDENCE 2

×


CHRISTIAN BENSE




No. 60 CURZON

Originally the home of the famed Mirabelle restaurant, this iconic building has hosted many erudite figures over its illustrious history, maintaining an air of exclusivity and sophistication. Inspired by the Art Deco movement of the 1930s, the building stands out with its world-class architecture and thoughtfully designed interiors. Comprising 32 unique residences, ranging from spacious studios to luxurious penthouses, it offers the rare opportunity to experience life as a resident in this fashionable corner of Mayfair.

To showcase the elegance and essence of No. 60 Curzon, selected apartments have been styled by eminent interior designers to reflect their vision of refined urban living, highlighting what makes this residence and its surroundings truly special. Garden Residence 2, is the latest apartment to be designed by Christian Bense. Bringing over 14 years of experience in the industry, Christian curates homes that are classic and sophisticated, homes that outlast trends. Garden Residence 2 is thoughtful, effortlessly combining a strong aesthetic with practical living.

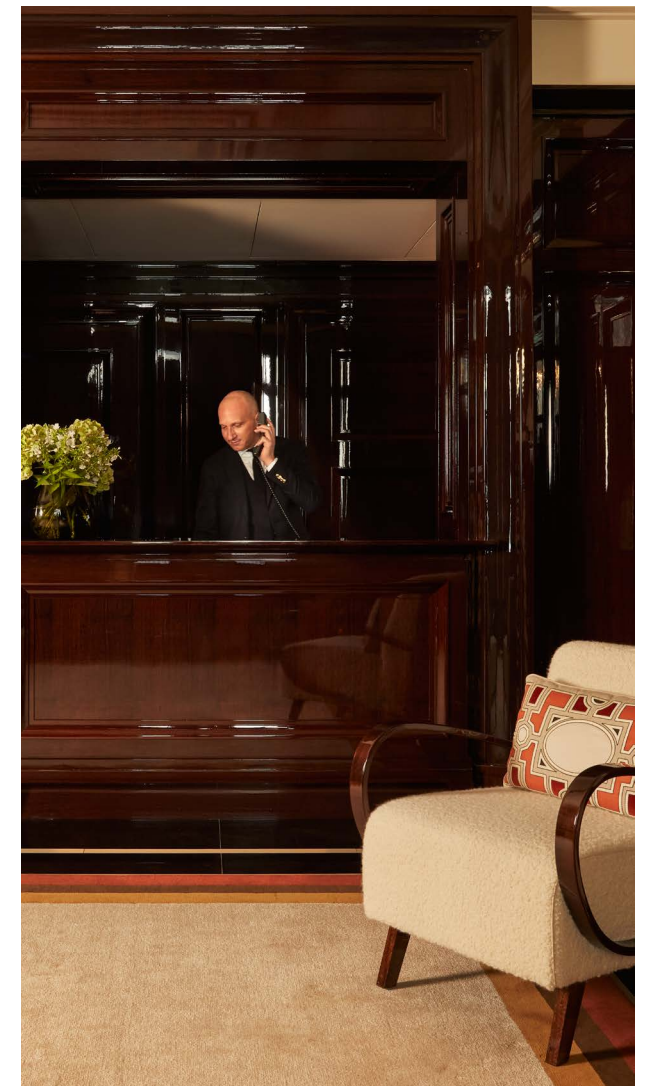



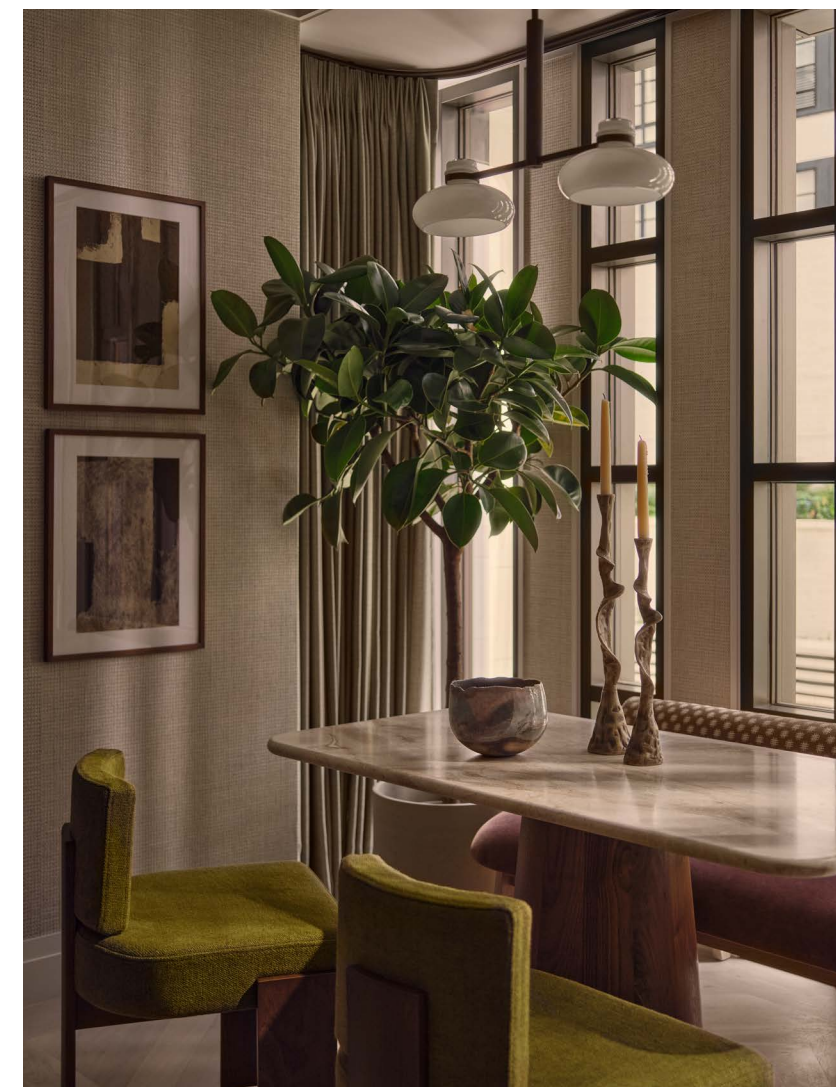

As you enter Apartment GR2, a mohair-upholstered bench and bespoke joinery create a serene sense of arrival. Woven wallpaper runs throughout the apartment, allowing the interiors to flow naturally from the entrance hall through to the living areas.

At the far end of the open-plan living and dining space, a bespoke dining table combines a marble

top with a walnut base. Its generous proportions make the most of the room, creating an inviting setting for dining and entertaining.

The living area introduces richer tones, with pops of umber bringing warmth and depth against softer, earthy hues. Layered textures add a sense of tactility, while carefully chosen pieces give the space a relaxed yet considered character.



A bespoke drinks cabinet marks the transition towards the kitchen, with a sculptural design inspired by the forms of mid-century Brutalism. Its rich timber finish brings depth to the space and complements the handcrafted kitchen stools.

The breakfast bar creates a relaxed spot for morning coffee, casual dining or conversation, looking through semi-open into the kitchen.

Marble worktops bring richness and texture, balanced by a light painted palette and pale timber flooring that keep the space feeling bright and airy.


The result is a space that feels both practical and full of character, with a softer, lighter palette providing a gentle contrast to the richer tones of the living area.





The bedroom continues the apartment's layered approach to texture, with a natural textile wallcovering creating a soft, tactile backdrop. At its centre, a bespoke bed upholstered in rich moss velvet, finished with a contrasting border, creates a layer of detail and depth to the room.

Brown oak and marble-top nightstands add a refined touch, while a vintage commode brings warmth and patina to the room. A large vintage terracotta lamp introduces an earthy note and a touch of character.

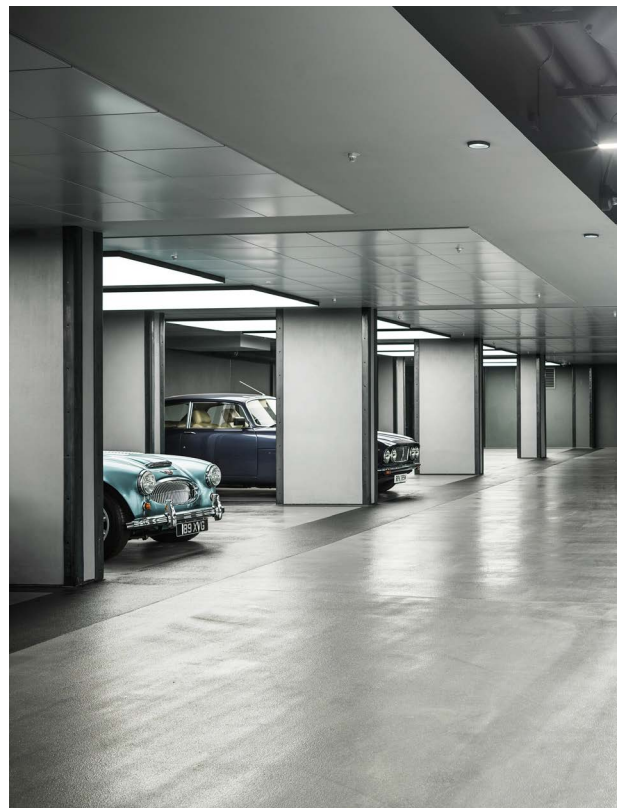


AMENITIES

The beautifully crafted interiors by Thierry Despont elevate the residents' areas, blending style, comfort and practicality. A 24-hour concierge, round-the clock security and valet parking in the private underground parking ensure a seamless and welcoming experience every time you come home.

The pool and spa area offers a tranquil retreat combining elegance and relaxation for residents to unwind, while the private meeting room is a refined space for collaboration. Kiji is the latest addition to the amenities and services. A new restaurant set across 8,000 sq ft complete with a bar, lounge and private chef room. The restaurant will showcase the best of Korean cuisine and will be run by the team behind Atomix in New York, recently celebrated as the sixth best restaurant in the world.

GARDEN RESIDENCE 2



RAISED GARDEN

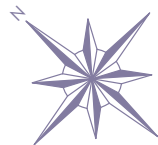

ONE BEDROOM / ONE BATHROOM

INTERNAL AREA
926 sq ft / 86 sq m

CEILING HEIGHT*
9'6" / 2.9m

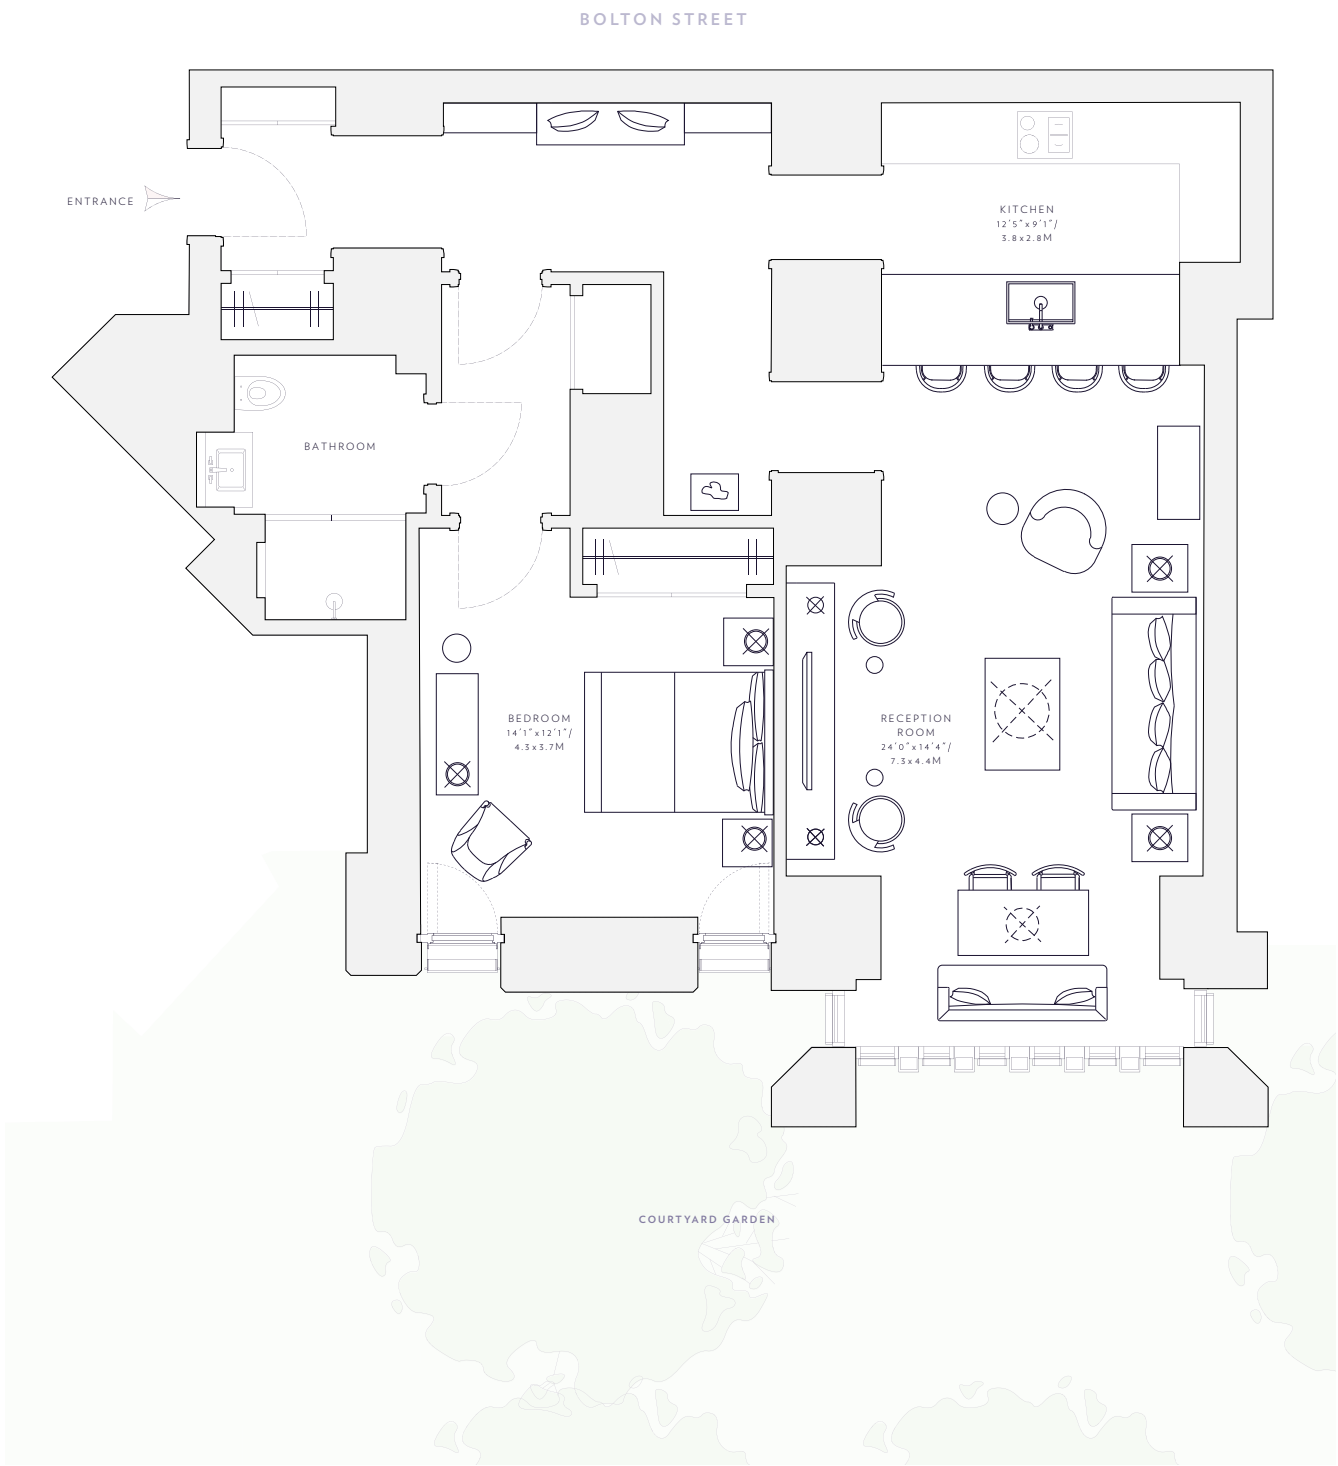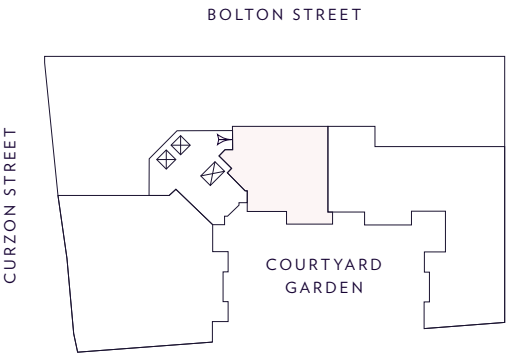

IMPORTANT NOTICE: Ceiling height is the maximum height taken from a single principal room. Ceiling heights vary within an apartment. Plans are not to scale and are indicative only. They cannot be guaranteed to represent complete interiors/exterior of the property and must not be relied upon as a statement of fact. Any areas, measurements or distances given are approximate only. It is not possible to scale from any drawings. © 2025 All rights reserved.

N° 60

Wozan



For enquiries

PCLD@knightfrank.com
+44 (0)20 7861 5321

