


Flat 32, The Oasis, 45 Lindsay Road

Offers in Region of **£220,000**

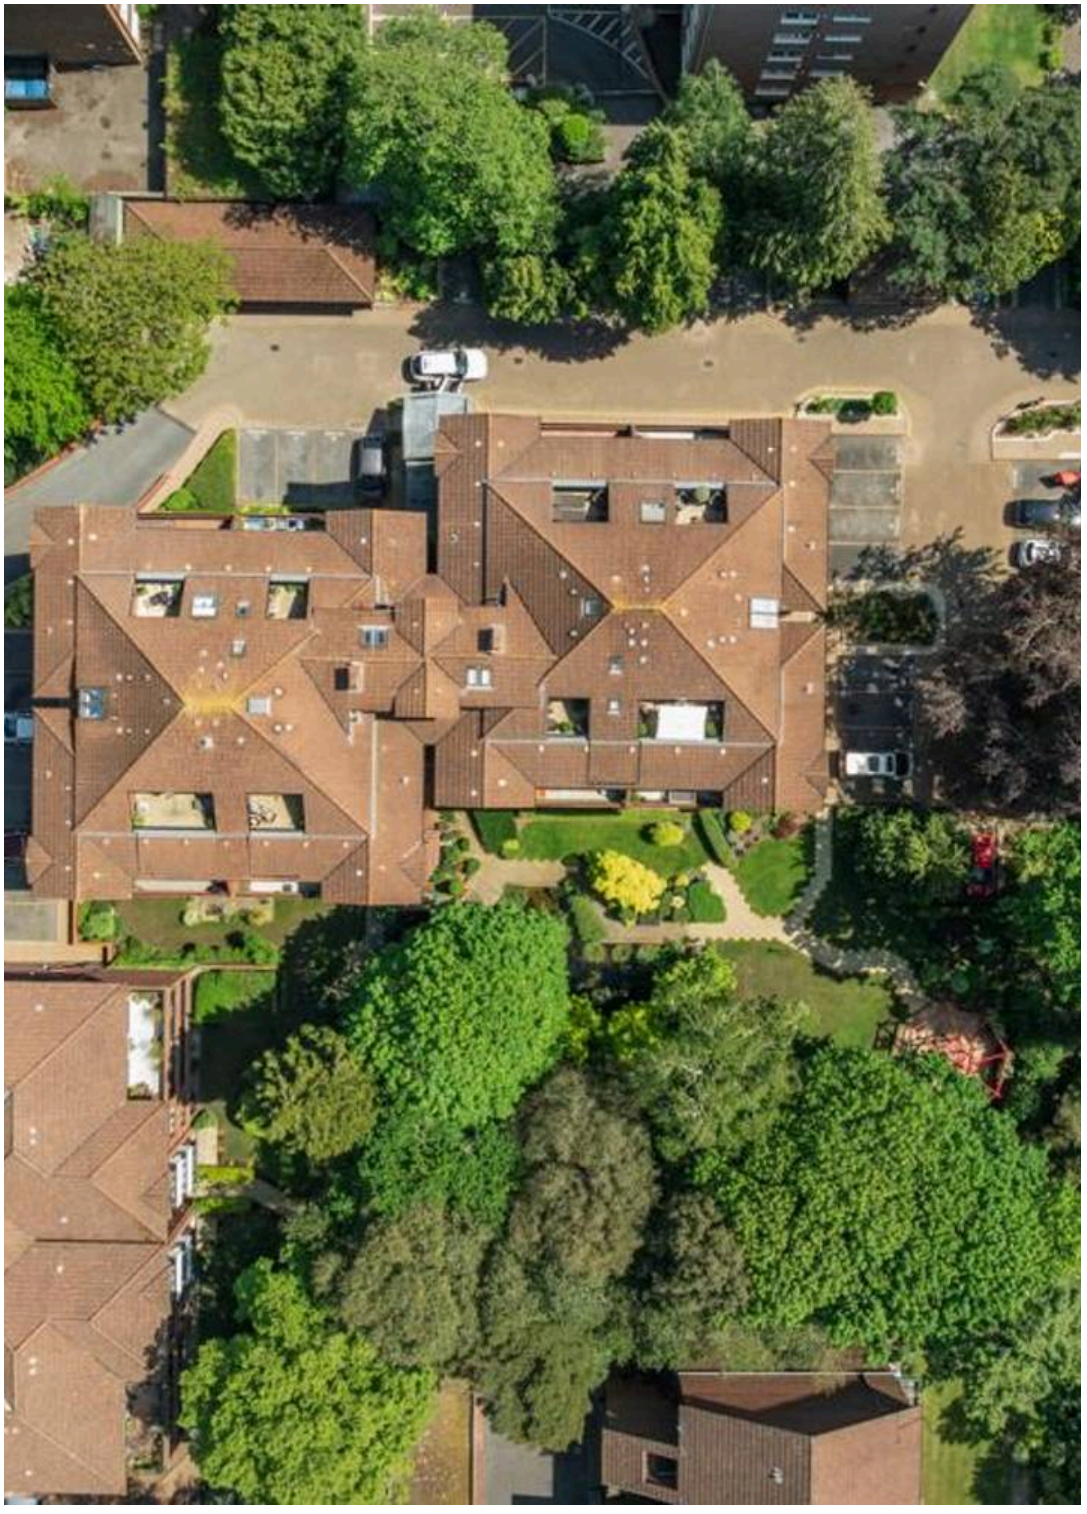

Flat 32

The Oasis, Poole

A bright third-floor apartment with two genuine double bedrooms, two bathrooms, a private sunny balcony and allocated parking, set within The Oasis.
Council Tax band: D


Tenure: Share of Freehold

EPC Energy Efficiency Rating: C

EPC Environmental Impact Rating: D


- Two bathrooms
- Private sunny balcony
- Share of freehold with no ground rent
- Indoor heated swimming pool
- Two genuine double bedrooms
- Residents' gym and sauna
- Japanese-style landscaped communal gardens
- Allocated parking
- Third-floor apartment with lift
- No forward chain



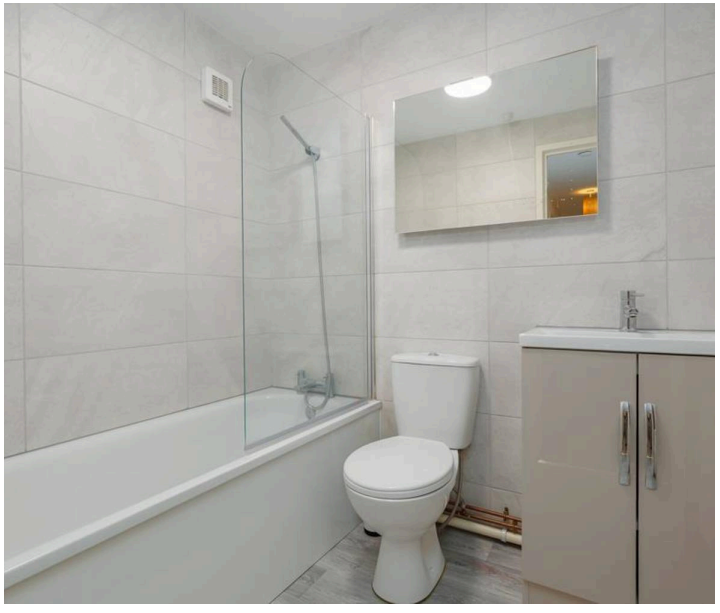



Approx Gross Internal Area
65 sq m / 705 sq ft

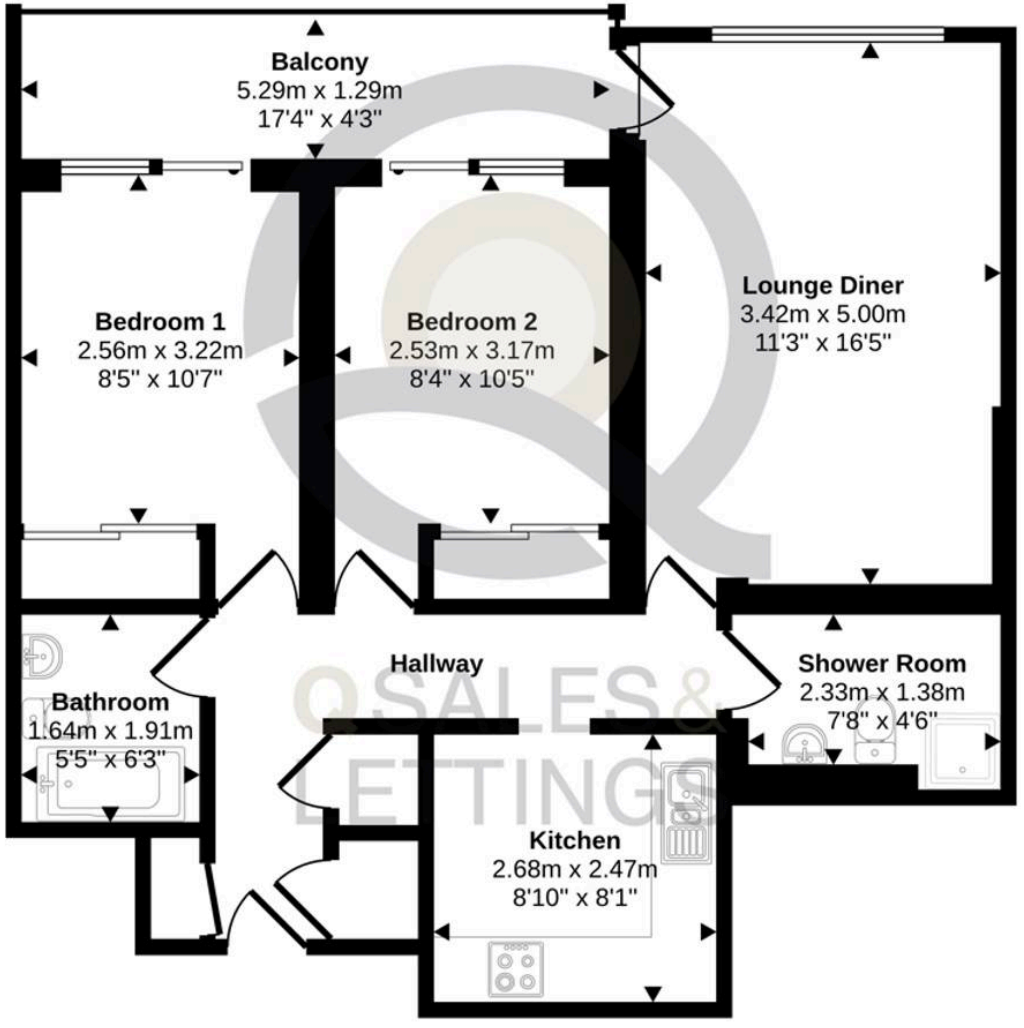

Floorplan

This floorplan is only for illustrative purposes and is not to scale. Measurements of rooms, doors, windows, and any items are approximate and no responsibility is taken for any error, omission or mis-statement. Icons of items such as bathroom suites are representations only and may not look like the real items. Made with Made Snappy 360.