
HARMONY HOMES
ESTATE AGENCY



8 Henry Street, Kirriemuir, DD8 5DL

Offers over £160,000

2 1 1 D

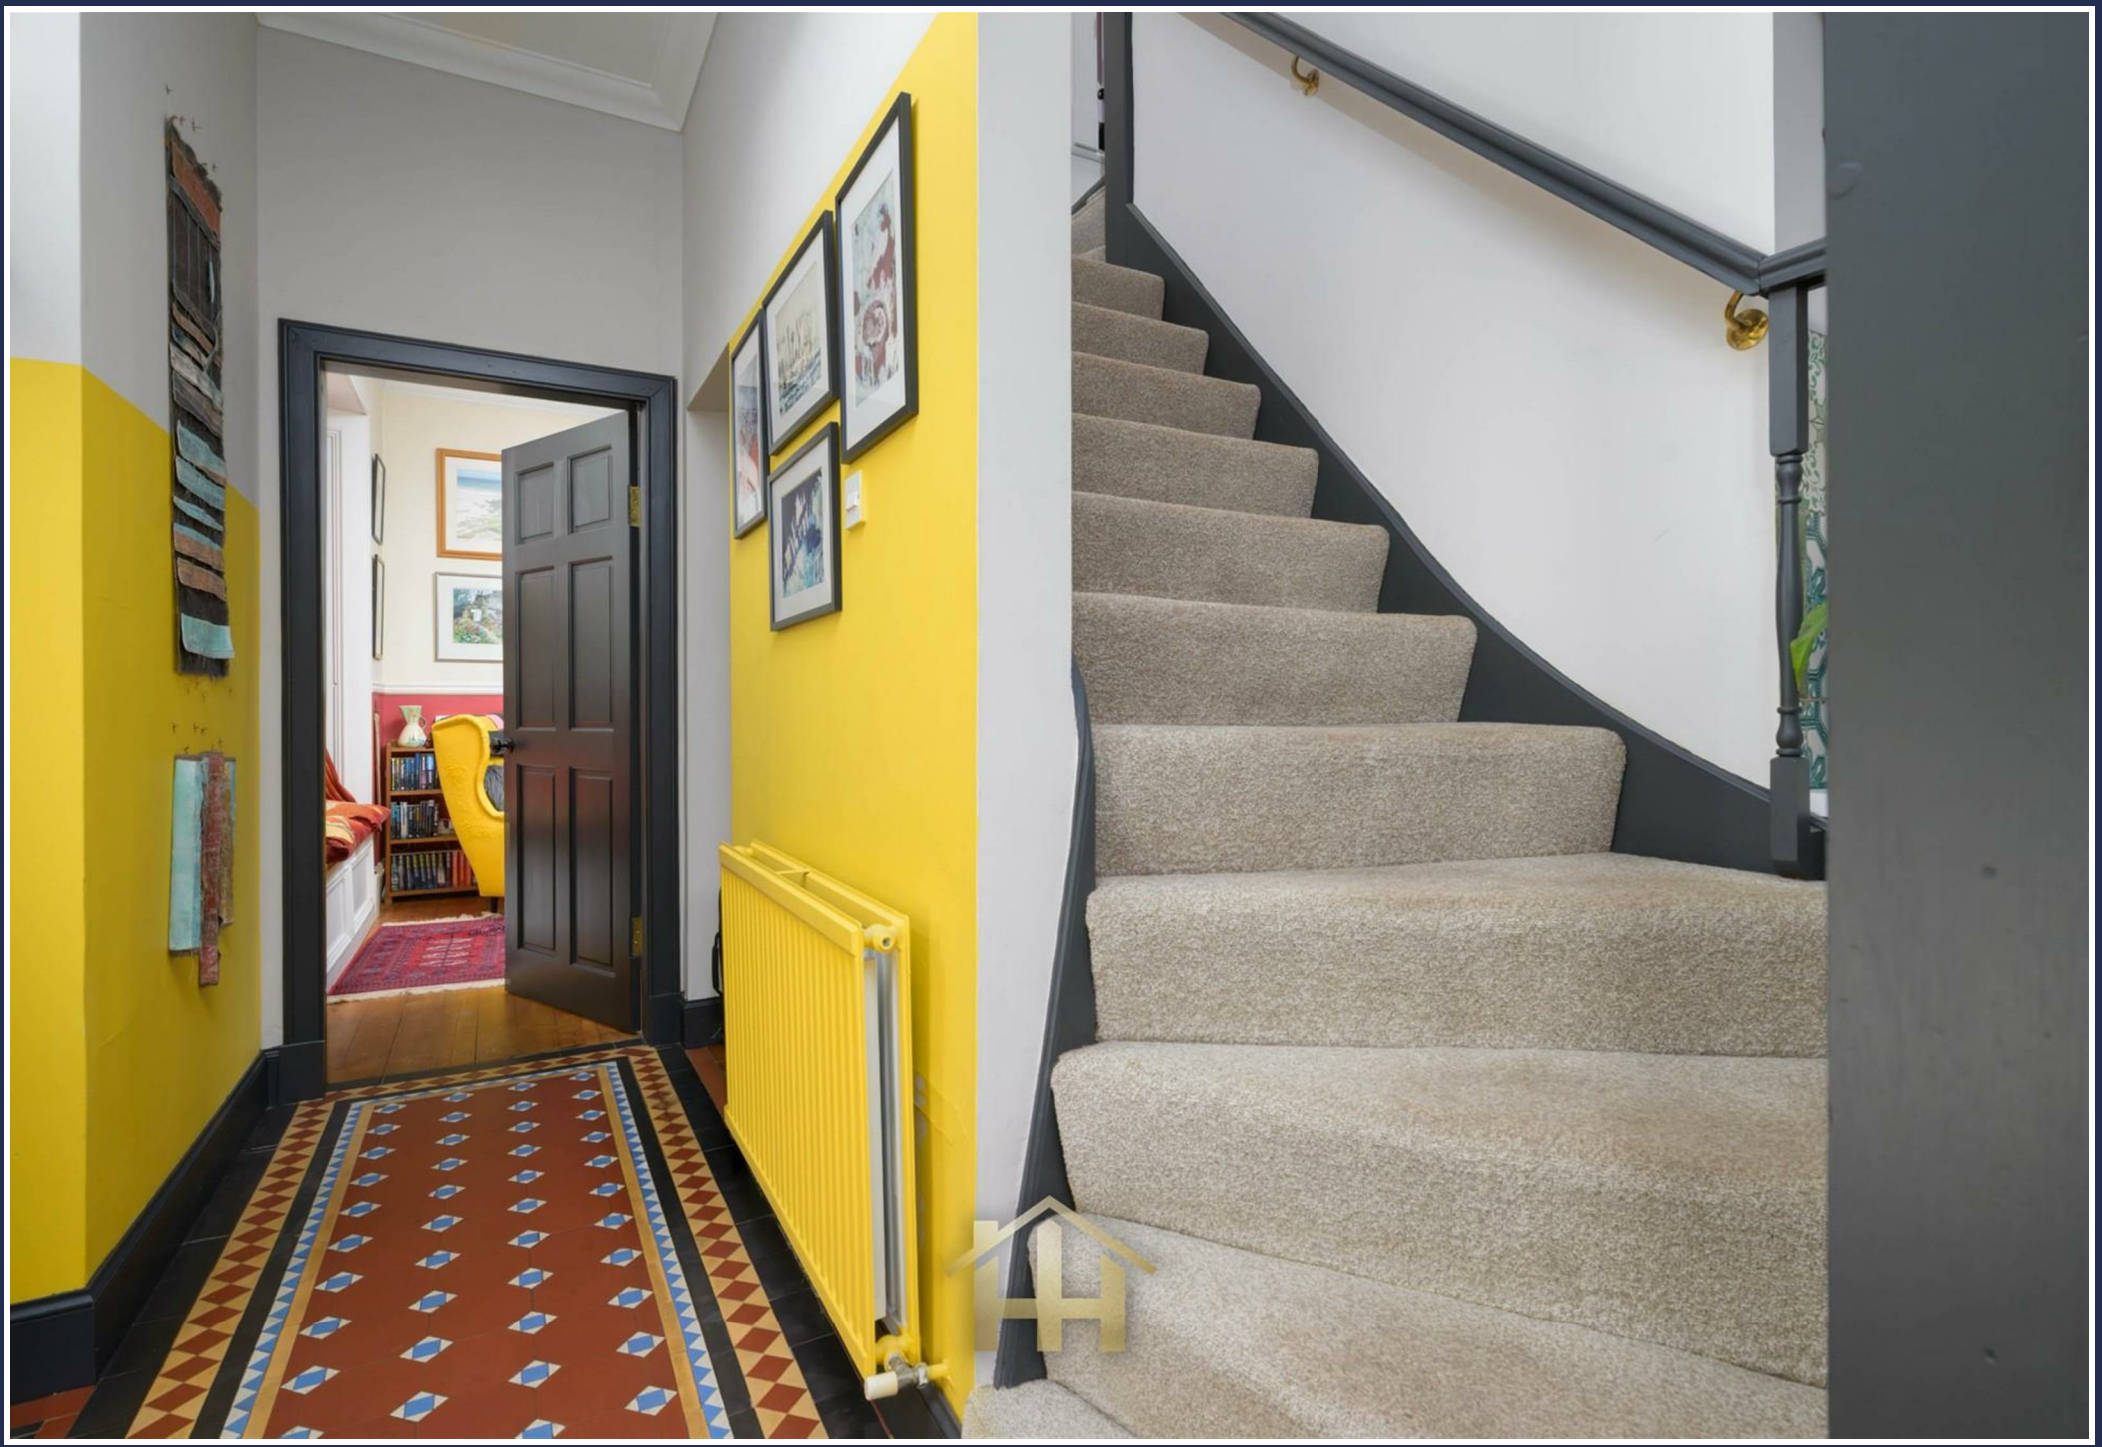

8 Henry Street

Kirriemuir, DD8 5DL

Offers over £160,000



Nestled in the charming heart of Kirriemuir on Henry Street, this delightful end-terrace cottage, built in 1890, offers a unique blend of character and comfort. Spanning an impressive 883 square feet, this stone-built home is a true gem, showcasing the beauty of its pre-1900 origins while providing modern conveniences.

As you step inside, you are greeted by a spacious reception room that boasts high ceilings and a cosy wood burner, creating a warm and inviting atmosphere. The characterful kitchen, with its generous windows, fills the space with natural light, making it a perfect spot for culinary adventures. The large downstairs bathroom features a corner bath and a separate shower, ensuring both practicality and comfort.

Upstairs, you will find two exceptionally large bedrooms, each adorned with beautiful windows that offer stunning views of the surrounding area. These rooms provide a peaceful retreat, ideal for relaxation after a long day.

The exterior of the property is equally impressive, featuring a gorgeous garden complete with a summer house, shed, and a tranquil pond. The lovely patio area invites you to sit back and unwind, making it an ideal space for entertaining or enjoying quiet moments in nature.

This peaceful and colourful cottage is a rare find, brimming with character and charm. Do not miss the opportunity to make this unique property your new home.











Directions


Theres always time for a daily shine!
Cherry Blossom
SHOE POLISH
THAT'S WHAT I DO I READ BOOKS

Floor Plans

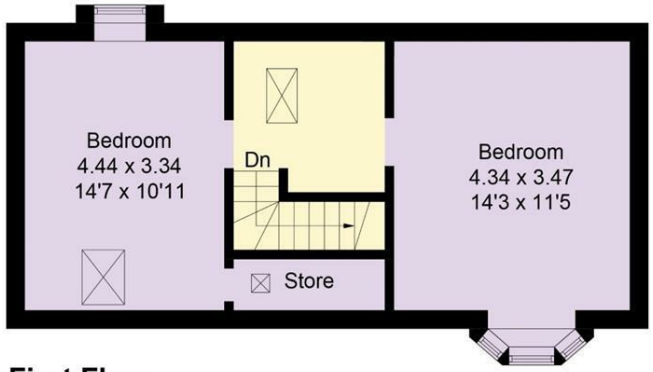


First Floor

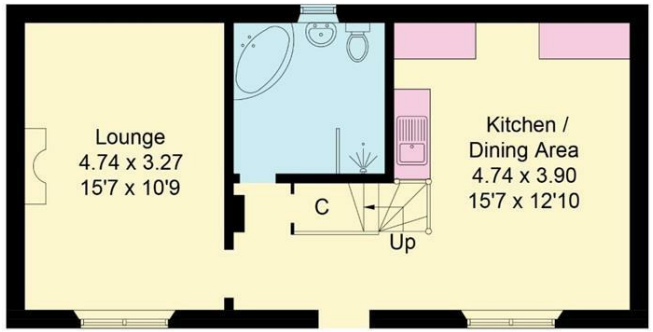


Ground Floor

Illustration for identification purposes only, measurements are approximate, not to scale. Fourlabs.co © (ID1345908)

Location Map

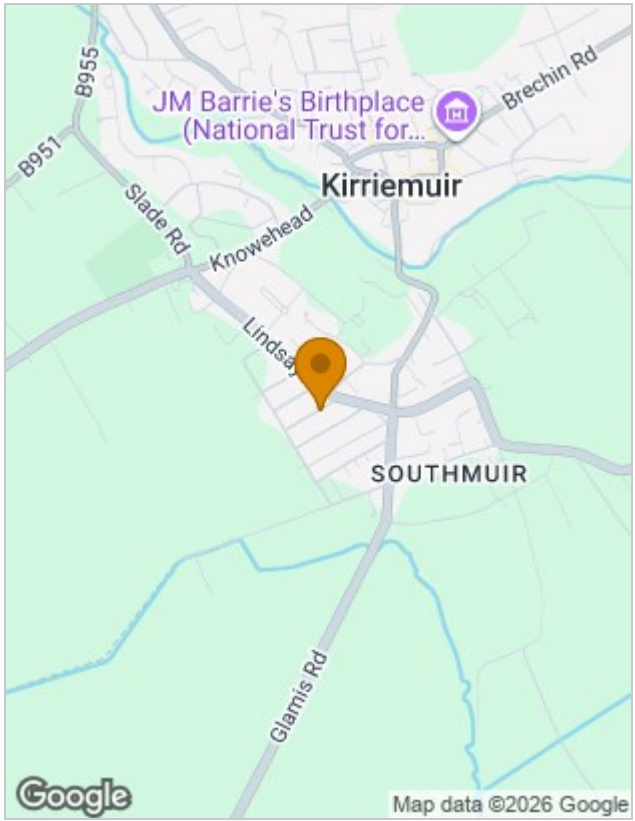

Energy Performance Graph

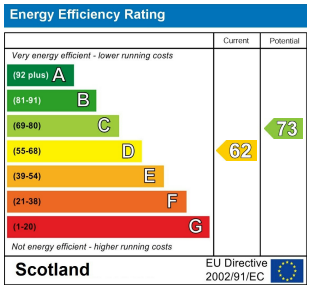

Viewing

Please contact our Harmony Homes Office on 01382 819155 if you wish to arrange a viewing appointment for this property or require further information.

The particulars are set out as a general outline only for the guidance of intended purchasers or lessees, and do not constitute, any part of a contract. Nothing in these particulars shall be deemed to be a statement that the property is in good structural condition or otherwise nor that any of the services, appliances, equipment or facilities are in good working order. Purchasers should satisfy themselves of this prior to purchasing.

10 Troon Crescent, Dundee, Angus, DD2 3FS
Tel: 01382 819155 Email: hello@harmonyhomesestateagency.com www.harmonyhomesestateagency.com