

Jacinth Drive, Sittingbourne

Lamborn & Hill
ESTATE AGENTS

Lamborn & Hill
ESTATE AGENTS

Available to view is this superb coach house on the Sonora Fields development. The property was built late 2014 and is perfect for a professional tenant looking for a long term let. The property has a fantastic open living space with plenty of light and space. Integrated appliances include fridge, freezer, dishwasher and washer/drier. The bedrooms are both good sizes and there is allocated parking to rear for one vehicle. Externally there is a handy lockable storage cupboard and the property also has loft access and extra storage cupboards. AVAILABLE FEBRUARY CALL NOW TO VIEW!

£800 PCM

- TWO BEDROOM COACH HOUSE
- Allocated Parking 1 Vehicle
- Popular Sonora Fields Location
- Two Double Bedrooms
- Integrated Appliances
- Built 2014
- AVAILABLE FEBRUARY
- EPC Rating C (81)














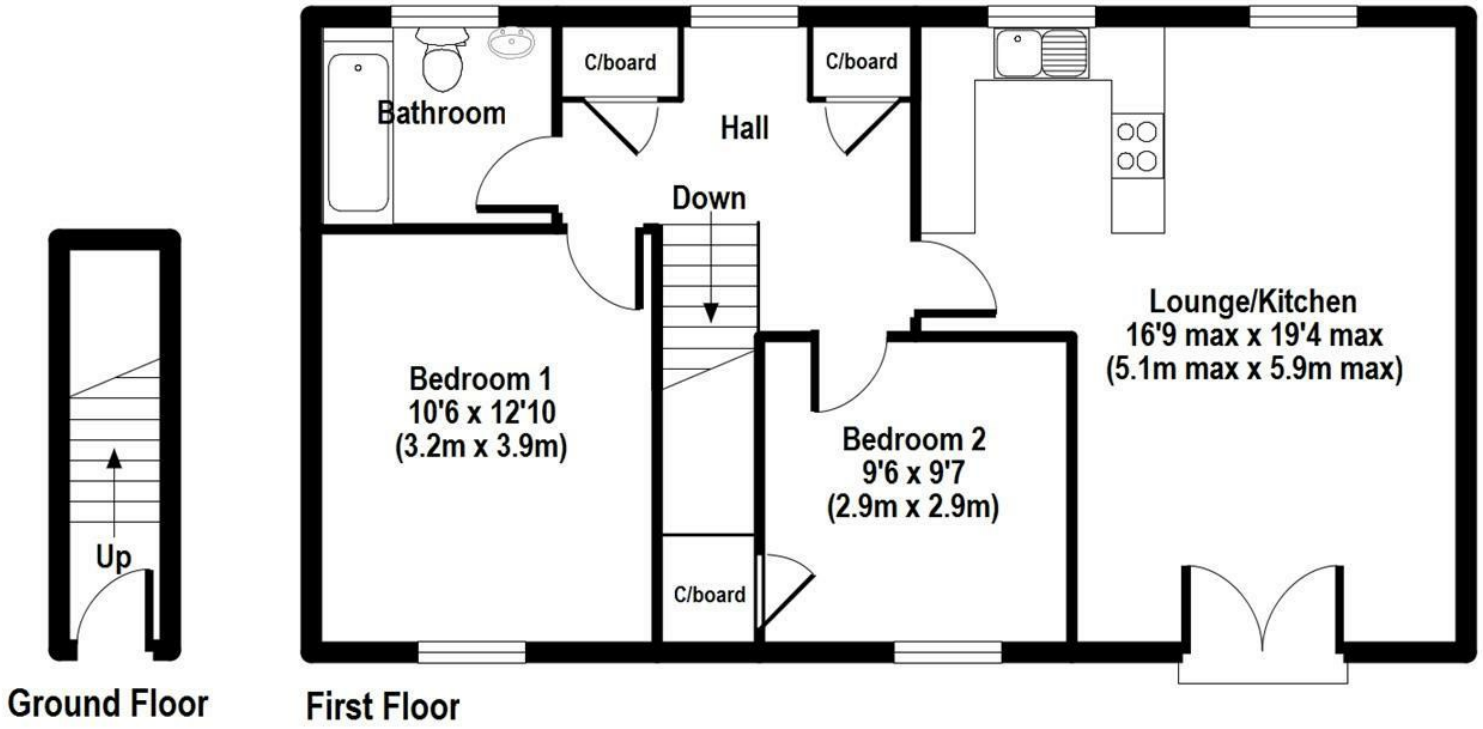


APPROX GROSS INTERNAL FLOOR AREA: 722.77 sq. ft / 67.17 sq. m

Jacinth Drive

FOR ILLUSTRATIVE PURPOSES ONLY. NOT TO SCALE

Whilst every attempt has been made to ensure the accuracy of the floor plan shown, all measurements, positioning, fixtures, features, fittings and any other data shown are an approximate interpretation for illustrative purposes only and are not to scale. No responsibility is taken for any error, omission, miss-statement or use of data shown.

The above statement applies to both 'The Floor Plan People' and the Company or individual displaying this floor plan.
(c) THE FLOOR PLAN PEOPLE unauthorised reproduction prohibited.

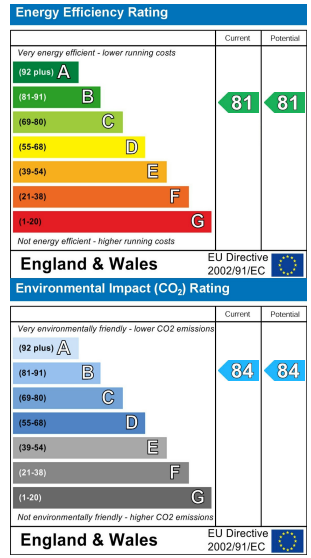

Lamborn & Hill have produced these details in good faith and believe they provide a fair and accurate description of the property being marketed. Following inspection and prior to financial commitment prospective buyers should satisfy themselves as to the property's suitability and make their own enquiries, relating to specific points of importance for example condition of items, permissions, approvals and regulations. The accuracy of these details are not guaranteed and they do not form part of any contract.

19-21 West Street, Sittingbourne, Kent, ME10 1AJ
T: 01795 293000
sittingbourne@lambornhill.com
www.lambornhill.com

Lamborn & Hill
ESTATE AGENTS