

19a Bleaswood Road, Oxenholme

Kendal

Offers in Region of **£155,000**


ARNOLD GREENWOOD

19a Bleaswood Road

Oxenholme, Kendal

A two-bedroom first floor flat that presents a wonderful opportunity for those seeking a peaceful and comfortable abode. Situated in the village of Oxenholme and within walking distance of the train station this delightful flat is tucked away on a quiet cul-de-sac. The property boasts a lounge/dining room, two bedrooms and bathroom. Externally there is an elevated garden exclusively belonging to this flat and the convenience of allocated parking, further enhancing the appeal of this residence. No upward chain.



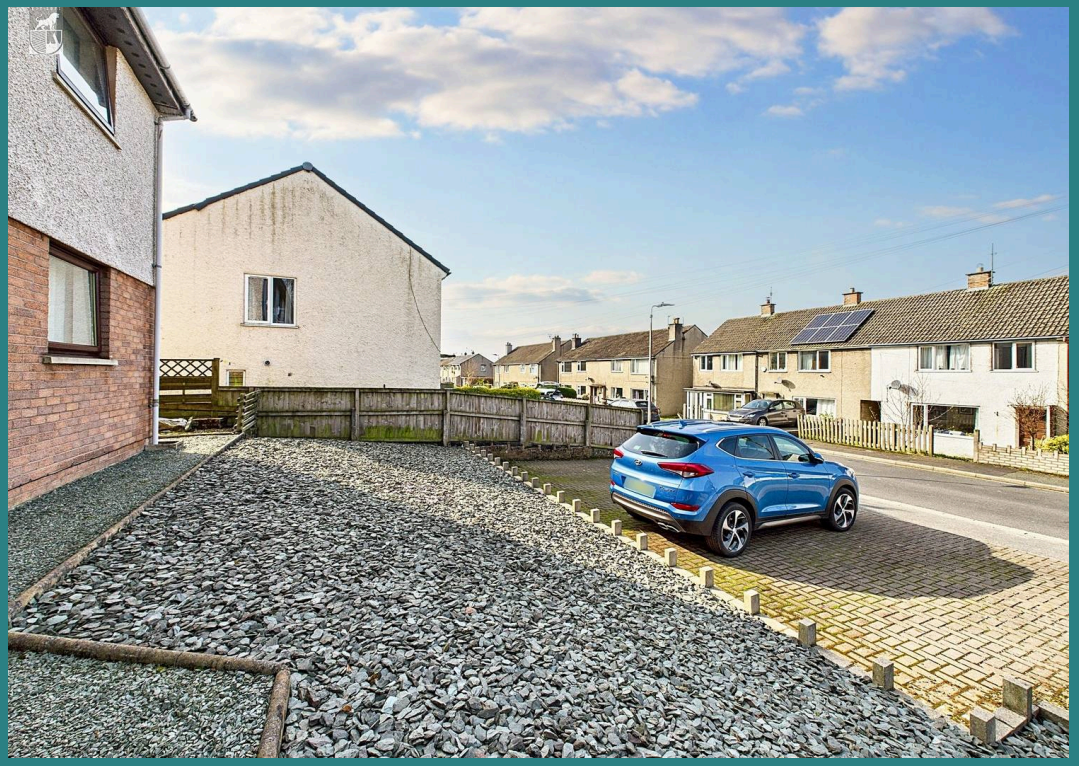







ARNOLD GREENWOOD


ARNOLD
GREENWOOD










ARNOLD GREENWOOD

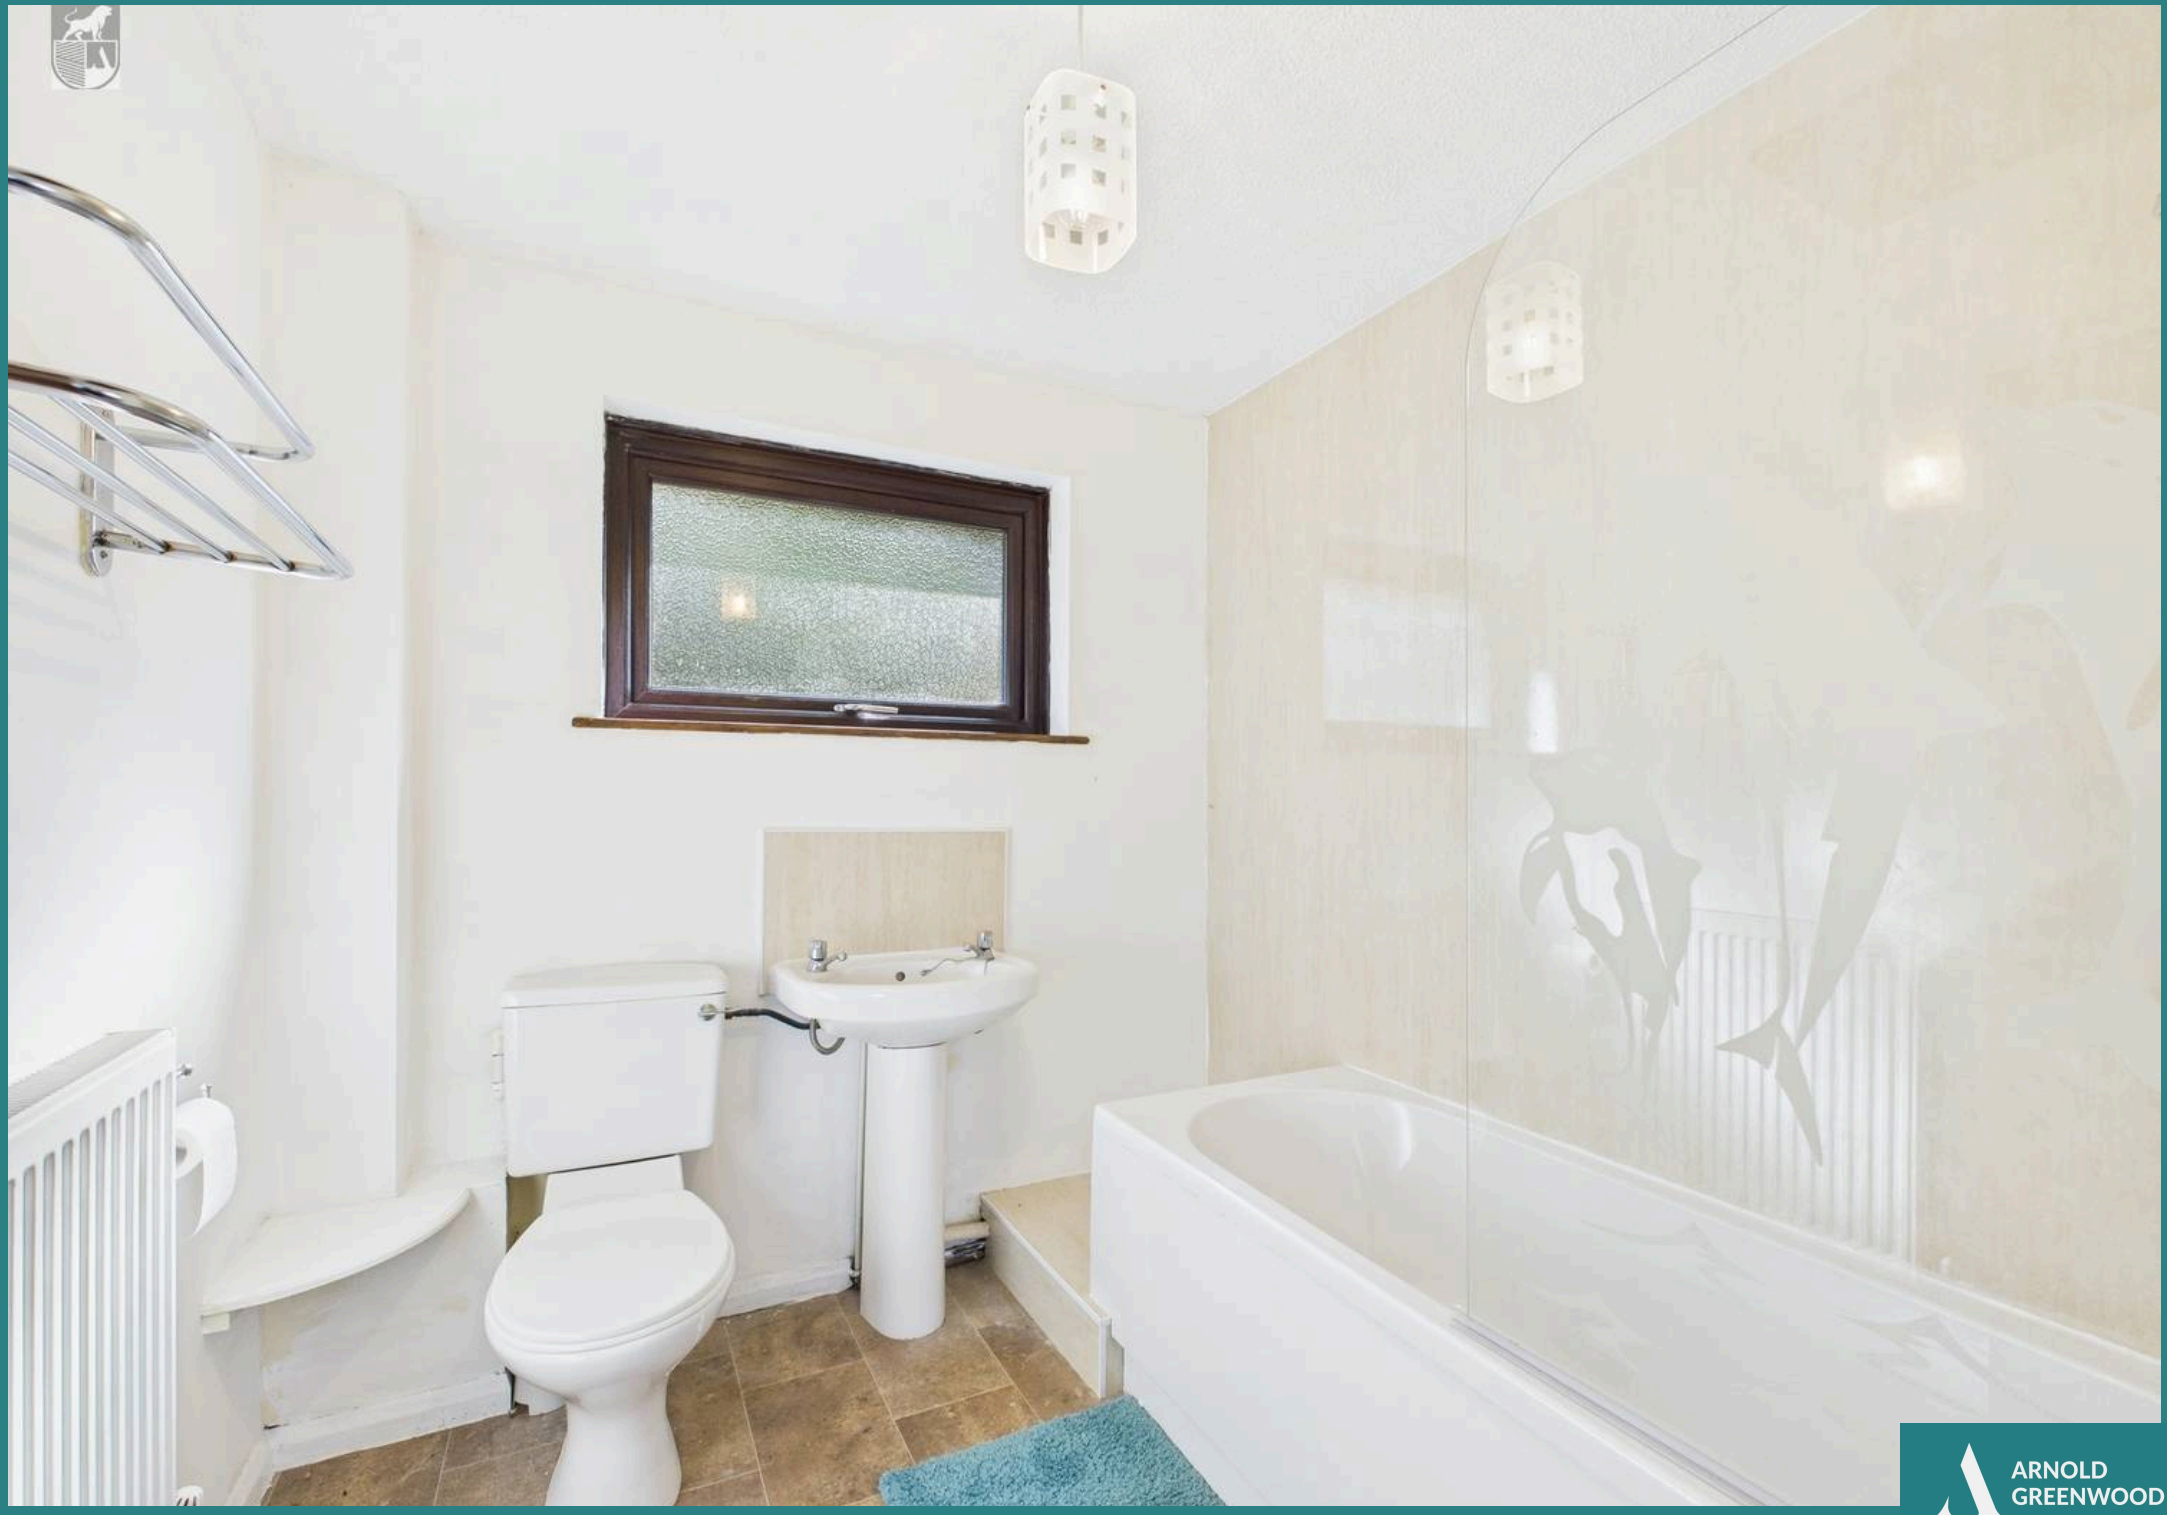
ARNOLD
GREENWOOD

GARDEN

Garden to the rear backing onto the Helme.

ALLOCATED PARKING


1 Parking Space







ARNOLD GREENWOOD

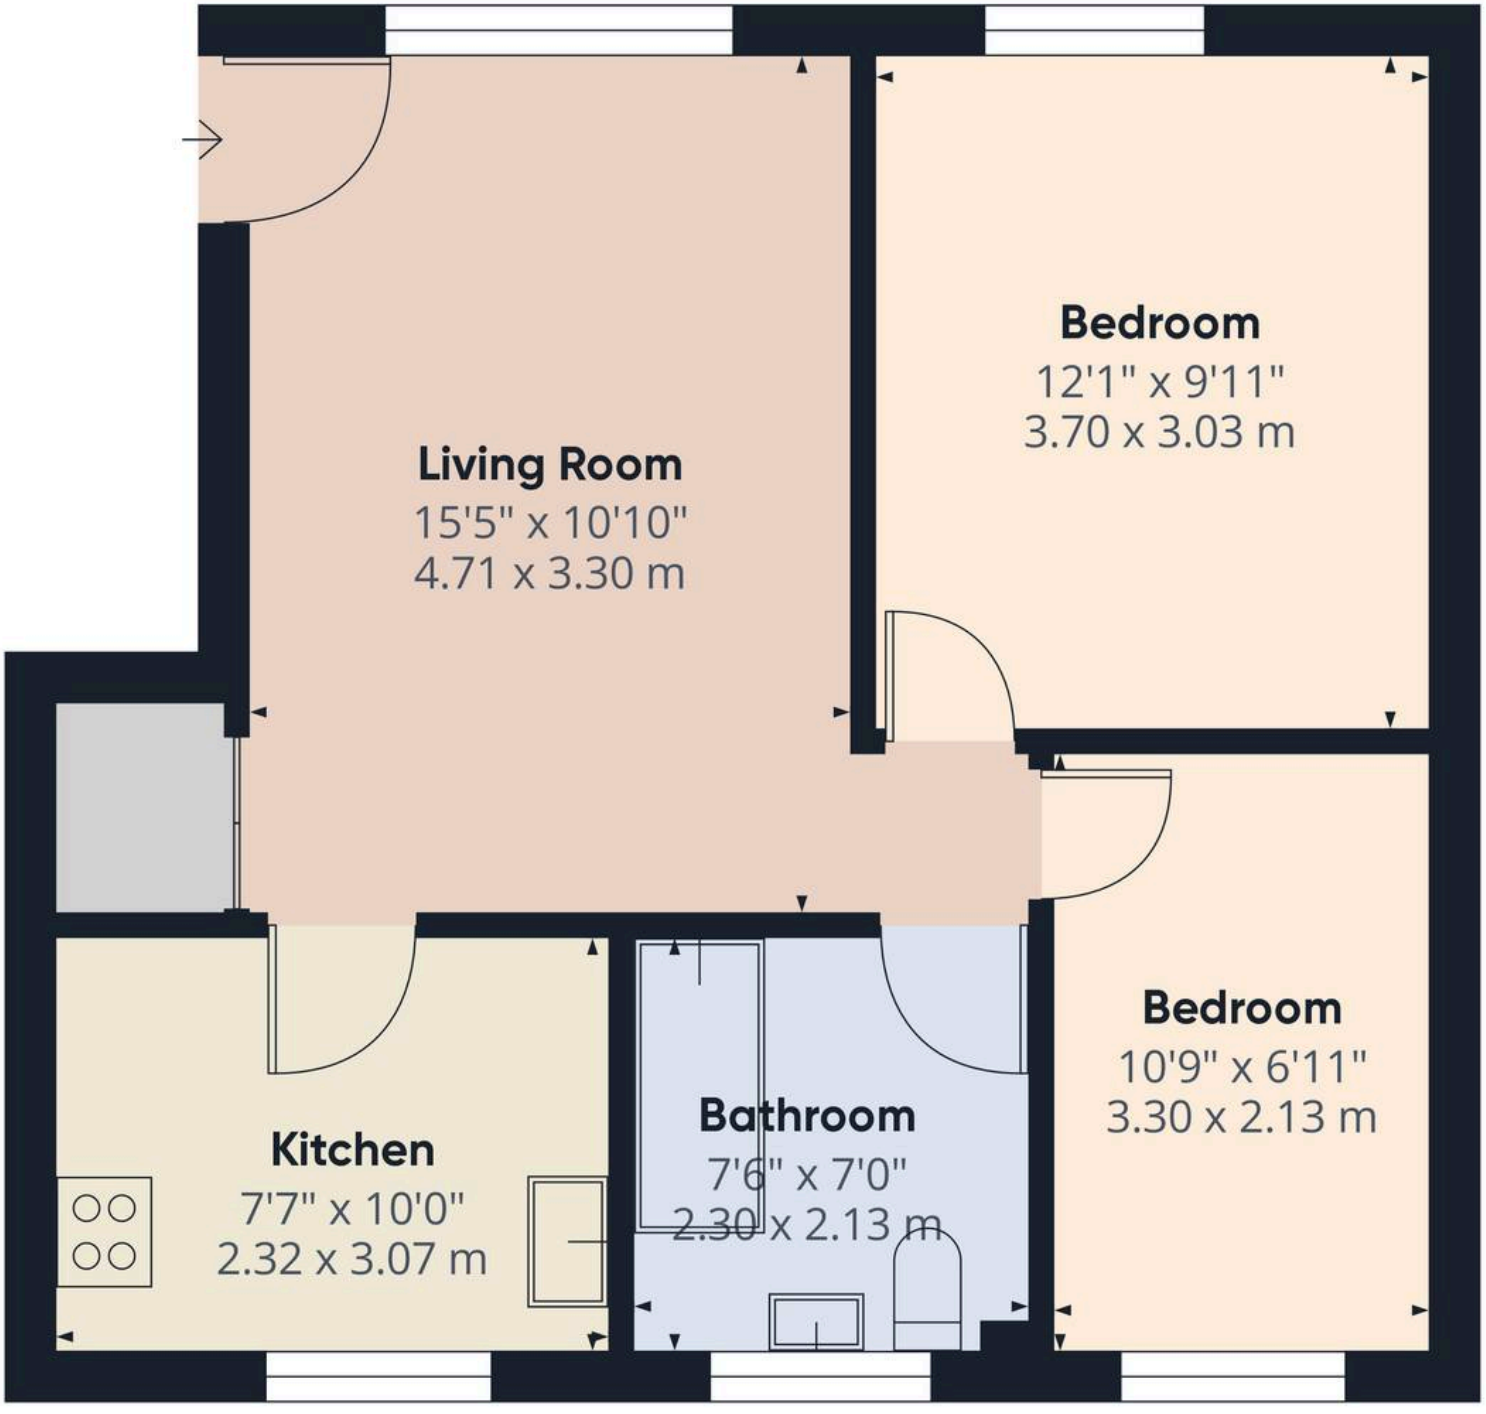

ARNOLD GREENWOOD

Approximate total area(1)

519.8 ft²

48.29 m²

(1) Excluding balconies and terraces

While every attempt has been made to ensure accuracy, all measurements are approximate, not to scale. This floor plan is for illustrative purposes only.

Calculations are based on RICS IPMS 3C

ARNOLD GREENWOOD

ARNOLD GREENWOOD



Arnold Greenwood Estate Agents

Arnold Greenwood Solicitors, 8-10 Highgate - LA9 4SX

01539733383

kendal@arnoldgreenwood.co.uk

www.arnoldgreenwoodestateagency.co.uk/

Whilst care has been taken to prepare the sales particulars, they are for guidance purposes only and no guarantee can be given as to the working condition of the various services and appliances. Measurements have been taken as accurately as possible but slight discrepancies may occur. Interested applicants are advised to make their own enquiries and investigation before finalising their offer purchase. Should you wish to proceed with an offer on this property, we are obligated by HMRC to conduct mandatory Anti-Money Laundering Checks. We outsource these checks to our compliance partners at Coadjute. Please note there is a non-refundable fee for this service of £36 + VAT.