



Munster Road, London
SW6

Guide Price **£470,000**

SOMMERVILLE FLURY


Munster Road, London

A bright and beautifully presented one-bedroom first-floor period apartment featuring a stunning private decked roof terrace, situated in the heart of Munster Village, Fulham.

Boasting a modern open-plan kitchen and reception room, a comfortable double bedroom with direct access to the terrace, and a smart tiled bathroom with a bath and shower over. Superbly located for the vibrant shops of Munster Road and transport links at Parsons Green. Ideal for first-time buyers or investors.

Stylish **open-plan kitchen and reception room**. Designed for modern living, while maximizing natural light.

Positioned quietly at the rear of the property is a comfortable double bedroom. The absolute standout feature of this flat is the **private, decked roof terrace accessed directly from the bedroom**, offering a peaceful, private outdoor sanctuary perfect for morning coffees or evening relaxation. The accommodation is completed by a **smart, fully tiled bathroom** featuring a pristine white suite, including a bath with an integrated shower above and a glass screen.

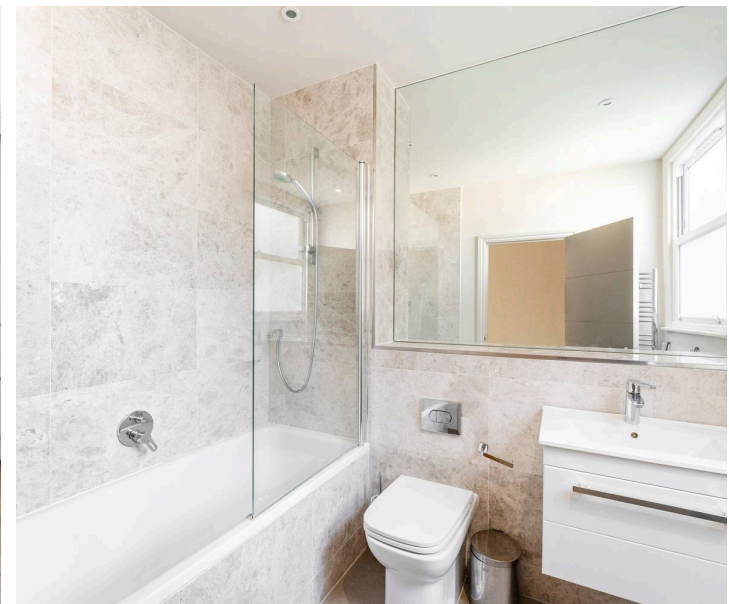

304a

304A-304B Munster Road, London

Cont:-

Location :-


Situated on the vibrant Munster Road, the property benefits from an excellent array of local boutique shops, artisanal cafes, and independent restaurants right on its doorstep. The open green spaces of Bishops Park, Eel Brook Common, and scenic walks along the River Thames are all within easy reach.

Transport Links

Commuters are incredibly well catered for, with both Parsons Green Station and Fulham Broadway Station (District Line) within easy walking distance, alongside a comprehensive network of local bus routes connecting you straight into Central London.

Council Tax band: TBD


Tenure: Leasehold

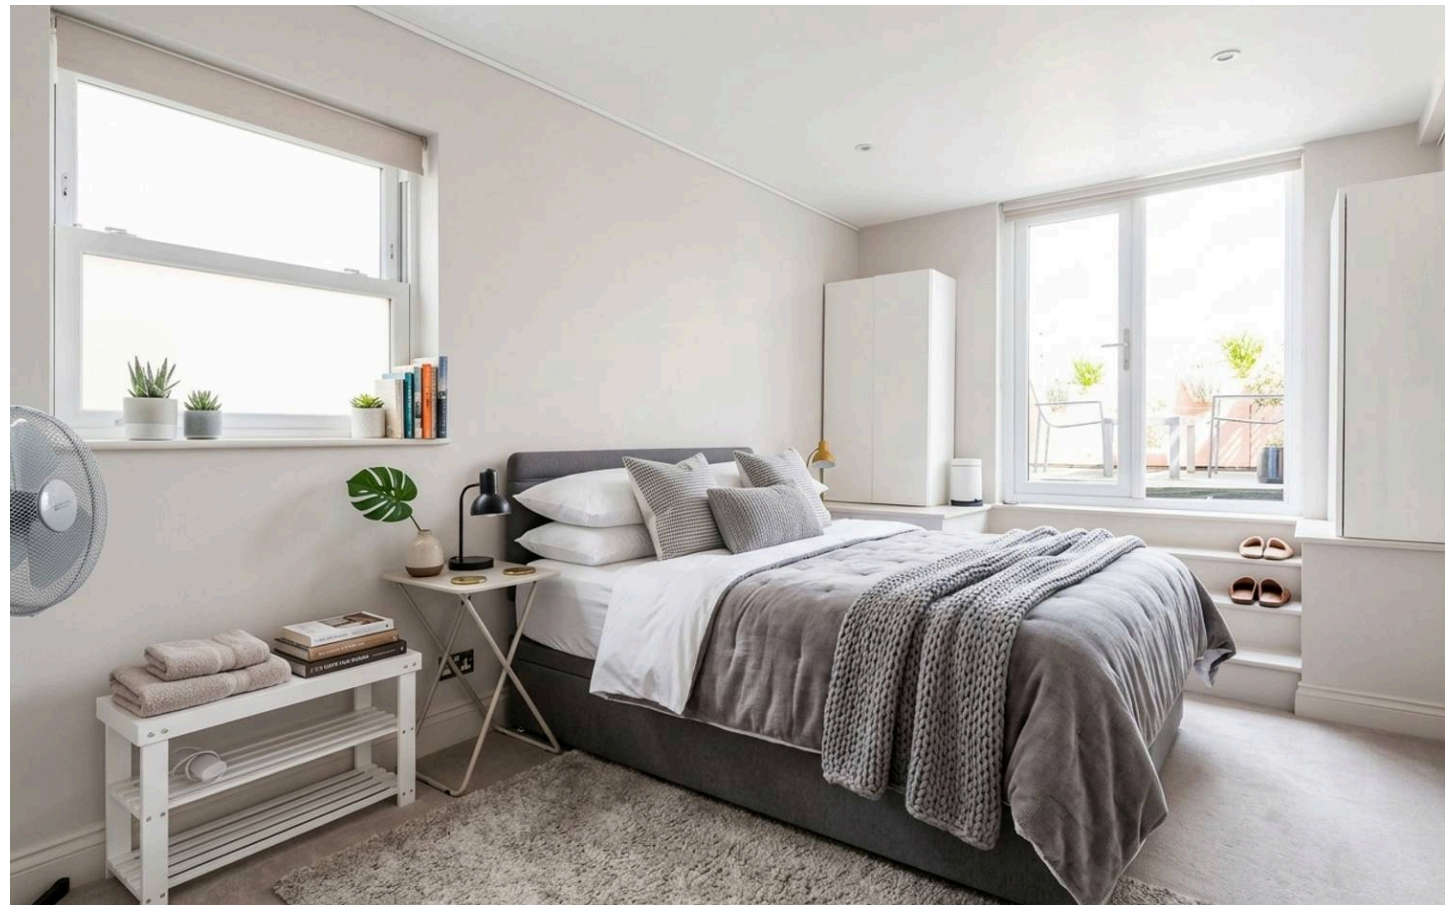

SOMMERVILLE FLURY

MUNSTER ROAD

Approximate Gross Internal Area
536 sq ft / 49.80 sq m

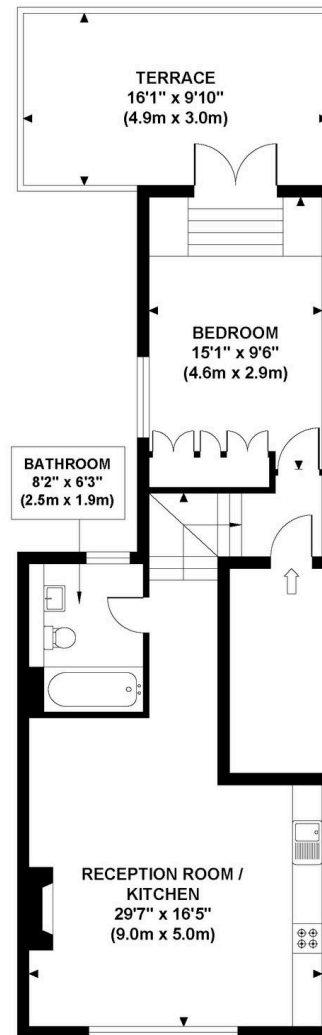

**FIRST FLOOR
GROSS INTERNAL
FLOOR AREA 539 SQ FT**

Although every attempt has been made to ensure accuracy,
all measurements are approximate and no responsibility is taken for any error, omission, or mid-statement.
This floor plan is for illustrative purposes only and not to scale. Measured in accordance to RICS standards.
GB PRO PHOTOS



Sommerville Flury

21 Ellis Street, London, SW1X 9AL

+44(0)20 3205 7260

info@sommervilleflury.com

<http://www.sommervilleflury.com>

SOMMERVILLE FLURY