

6 Beads Hall Lane, Pilgrims Hatch

£750,000

6 Beads Hall Lane

Pilgrims Hatch, Brentwood

This delightful house on Beads Hall Lane offers a perfect blend of comfort and convenience.
Council Tax band: TBD

Tenure: Freehold

EPC Energy Efficiency Rating: D

EPC Environmental Impact Rating: E


- Deceptively spacious
- Potential one bedroom annex available
- Generous garden
- Immaculately presented
- Three reception rooms
- Four double bedrooms
- Home Gym
- Open plan kitchen dining room
- Catchment to Becket Keys ad Larchwood schools




JP
Jenkins Property





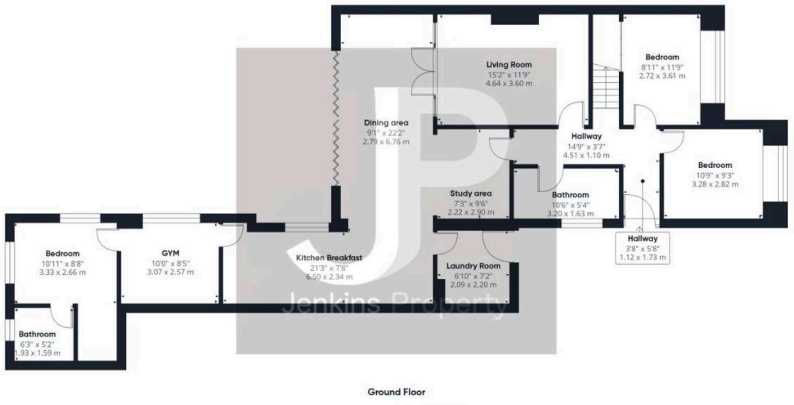

Ground Floor



Floor 1

Approximate total area(1)

1564 ft²

145.3 m²

Reduced headroom

9 ft²

0.8 m²


(1) Excluding balconies and terraces

Reduced headroom

..... Below 5 ft/1.5 m

Calculations reference the RICS IPMS 3C standard. Measurements are approximate and not to scale. This floor plan is intended for illustration only.

GIRAFFE360

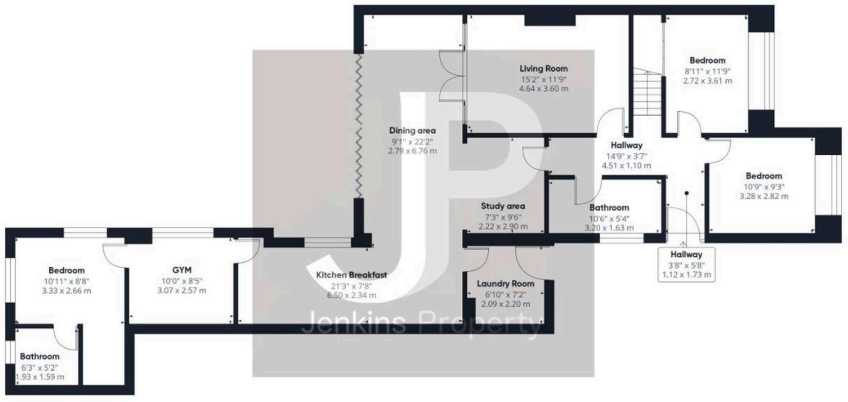

Ground Floor

Approximate total area(1)


1295 ft²

120.4 m²

(1) Excluding balconies and terraces

Calculations reference the RICS IPMS 3C standard. Measurements are approximate and not to scale. This floor plan is intended for illustration only.

GIRAFFE360

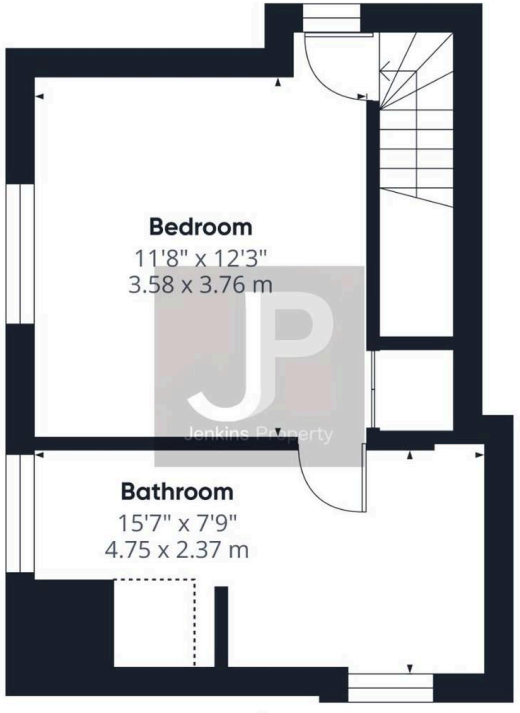

Floor 1

Approximate total area(1)

269 ft²

24.9 m²

Reduced headroom

9 ft²

0.8 m²

(1) Excluding balconies and terraces

Reduced headroom

..... Below 5 ft/1.5 m


Calculations reference the RICS IPMS 3C standard. Measurements are approximate and not to scale. This floor plan is intended for illustration only.


GIRAFFE360





Jenkins Property


2025
WED
14
October
Jenkins Property

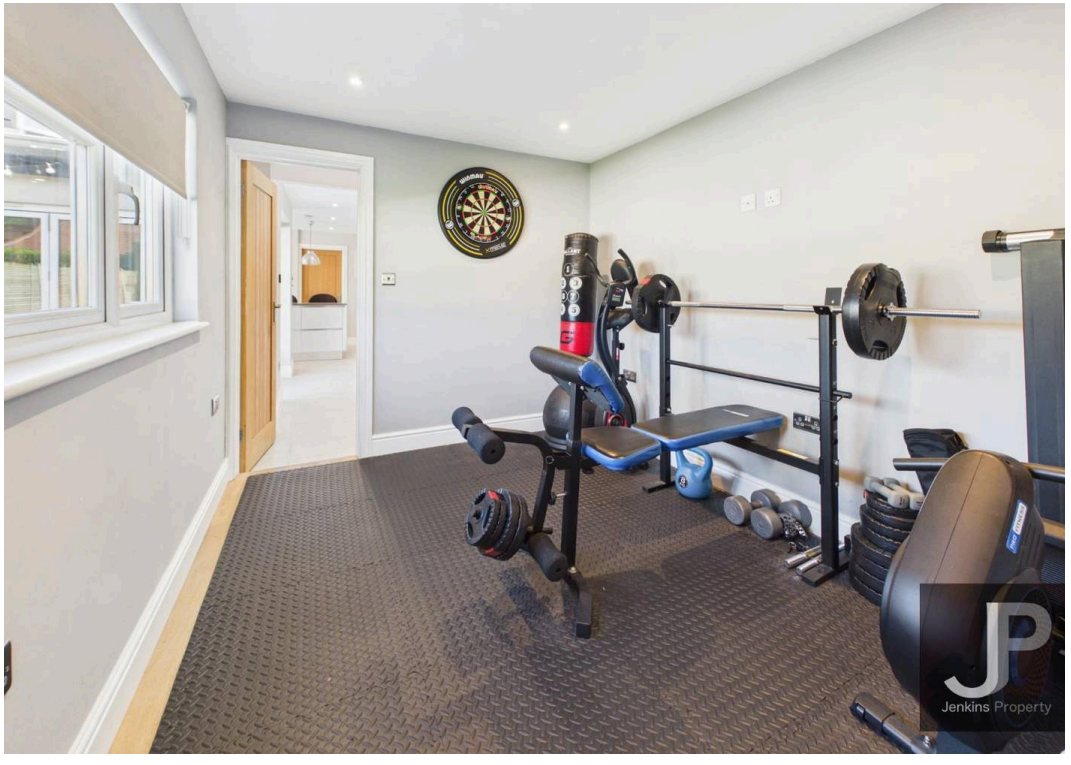
Jenkins Property

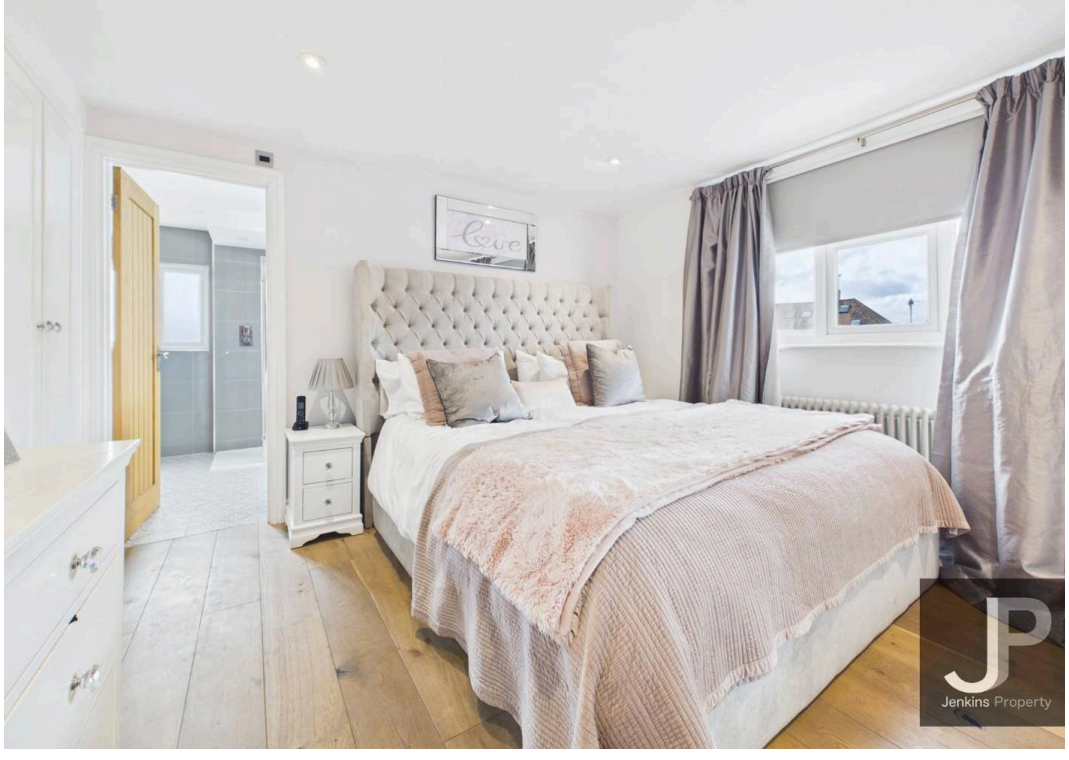
Jenkins Property

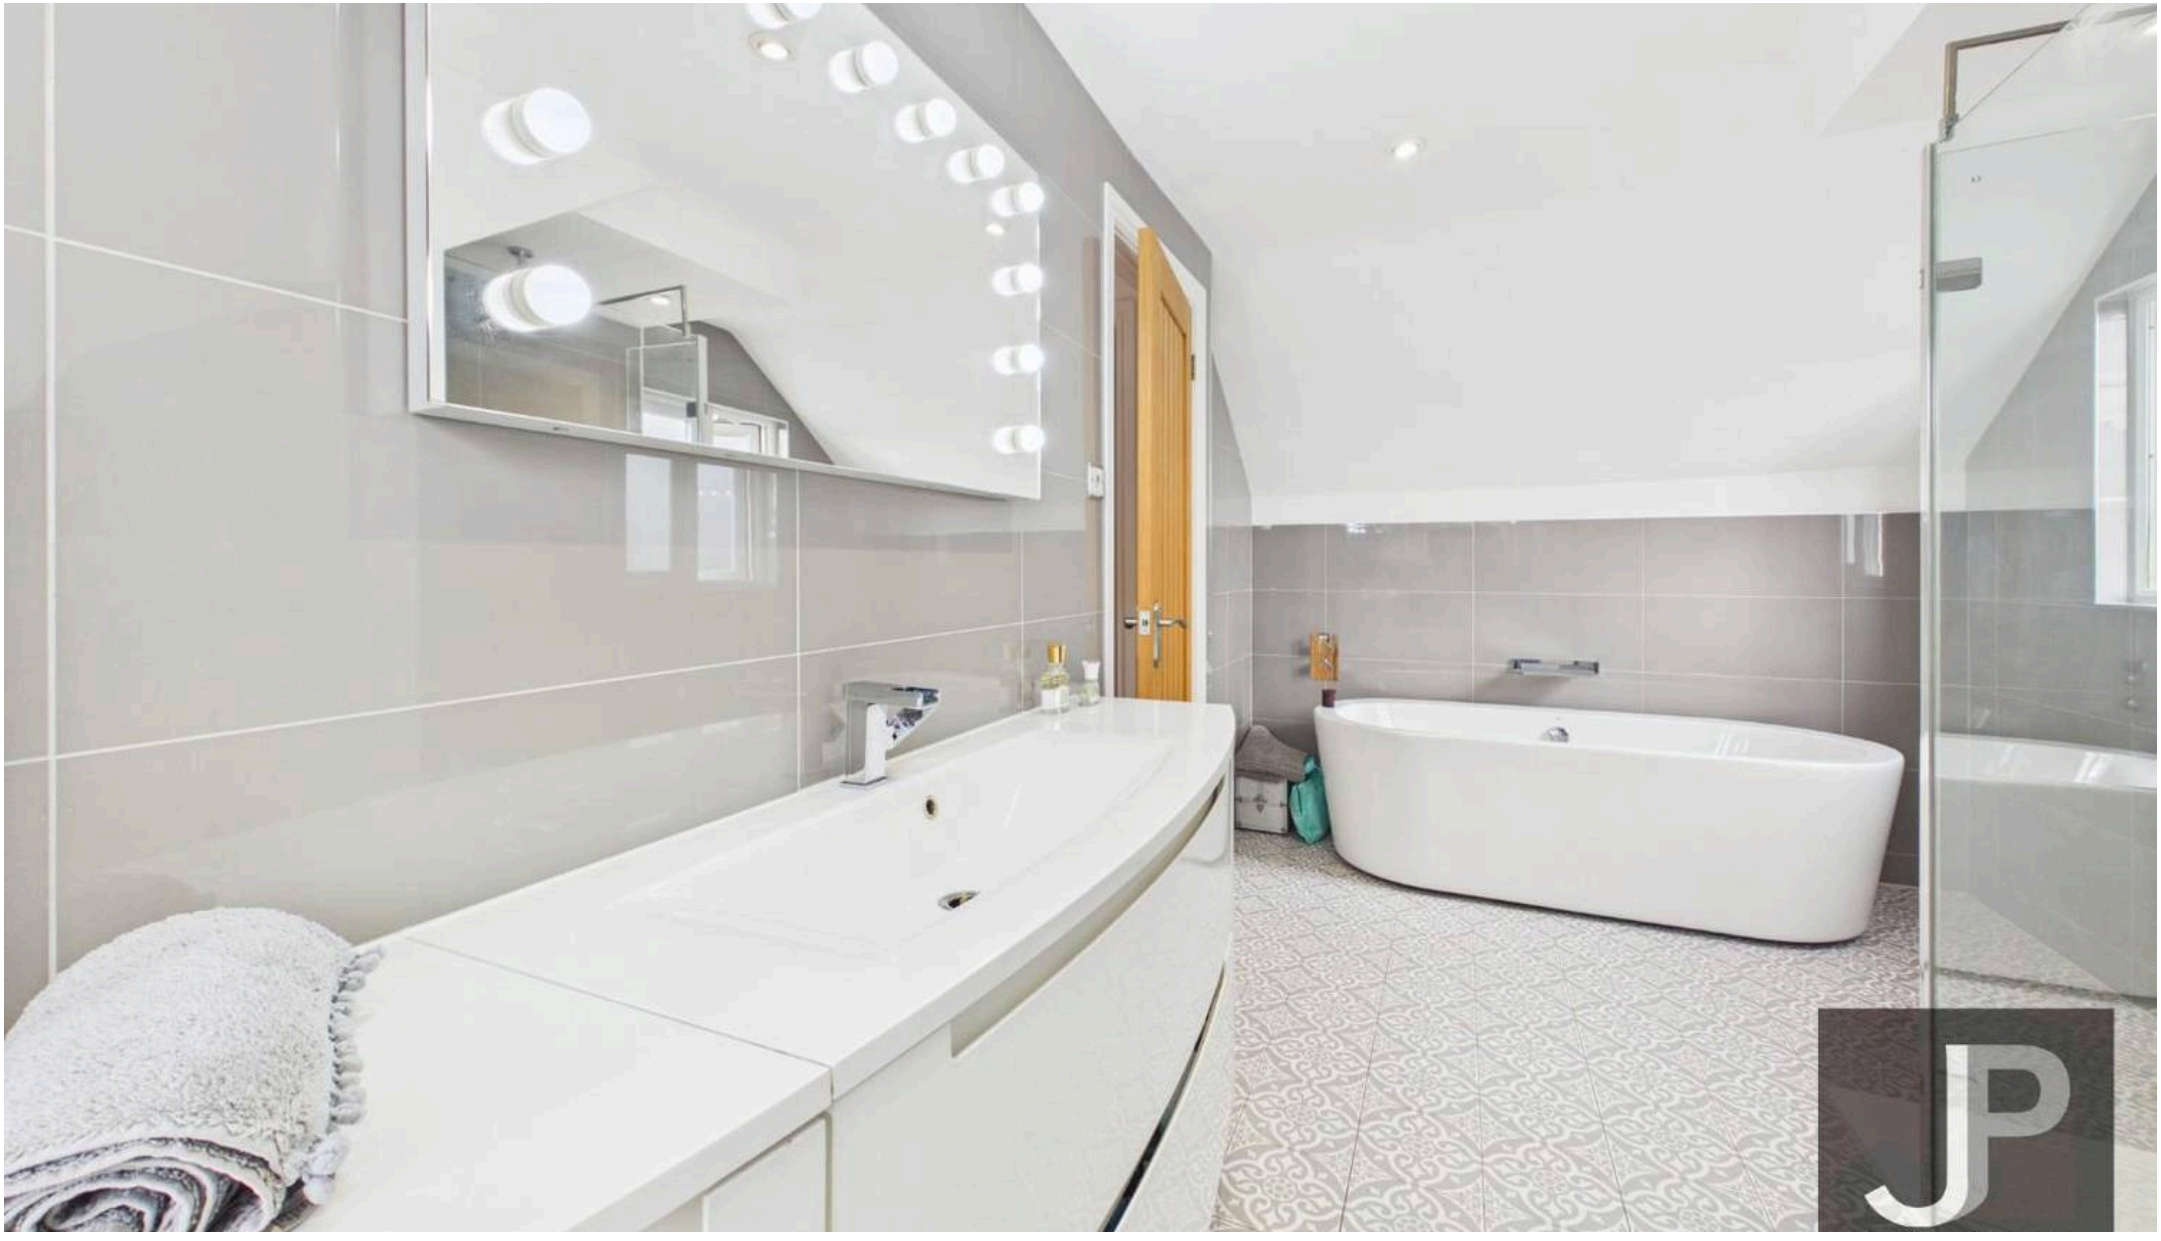

Jenkins Property

17 Ongar Road, Brentwood - CM15 9AU

01277228620 • paul@jenkins-property.com • www.jenkins-property.com/