

WILSON ROAD, CAMBERWELL, SE5
SHARE OF FREEHOLD
£650,000



SPEC

Bedrooms : 2

Receptions : 1

Bathrooms : 2

Lease Length: 997 years remaining

Service Charge: N/A

Ground Rent: N/A

FEATURES

Amazing Roof Terrace

Two Double Bedrooms

Split Level

Share of Freehold




WILSON ROAD SE5
LEASEHOLD - SHARE OF FREEHOLD



WILSON ROAD SE5
LEASEHOLD - SHARE OF FREEHOLD





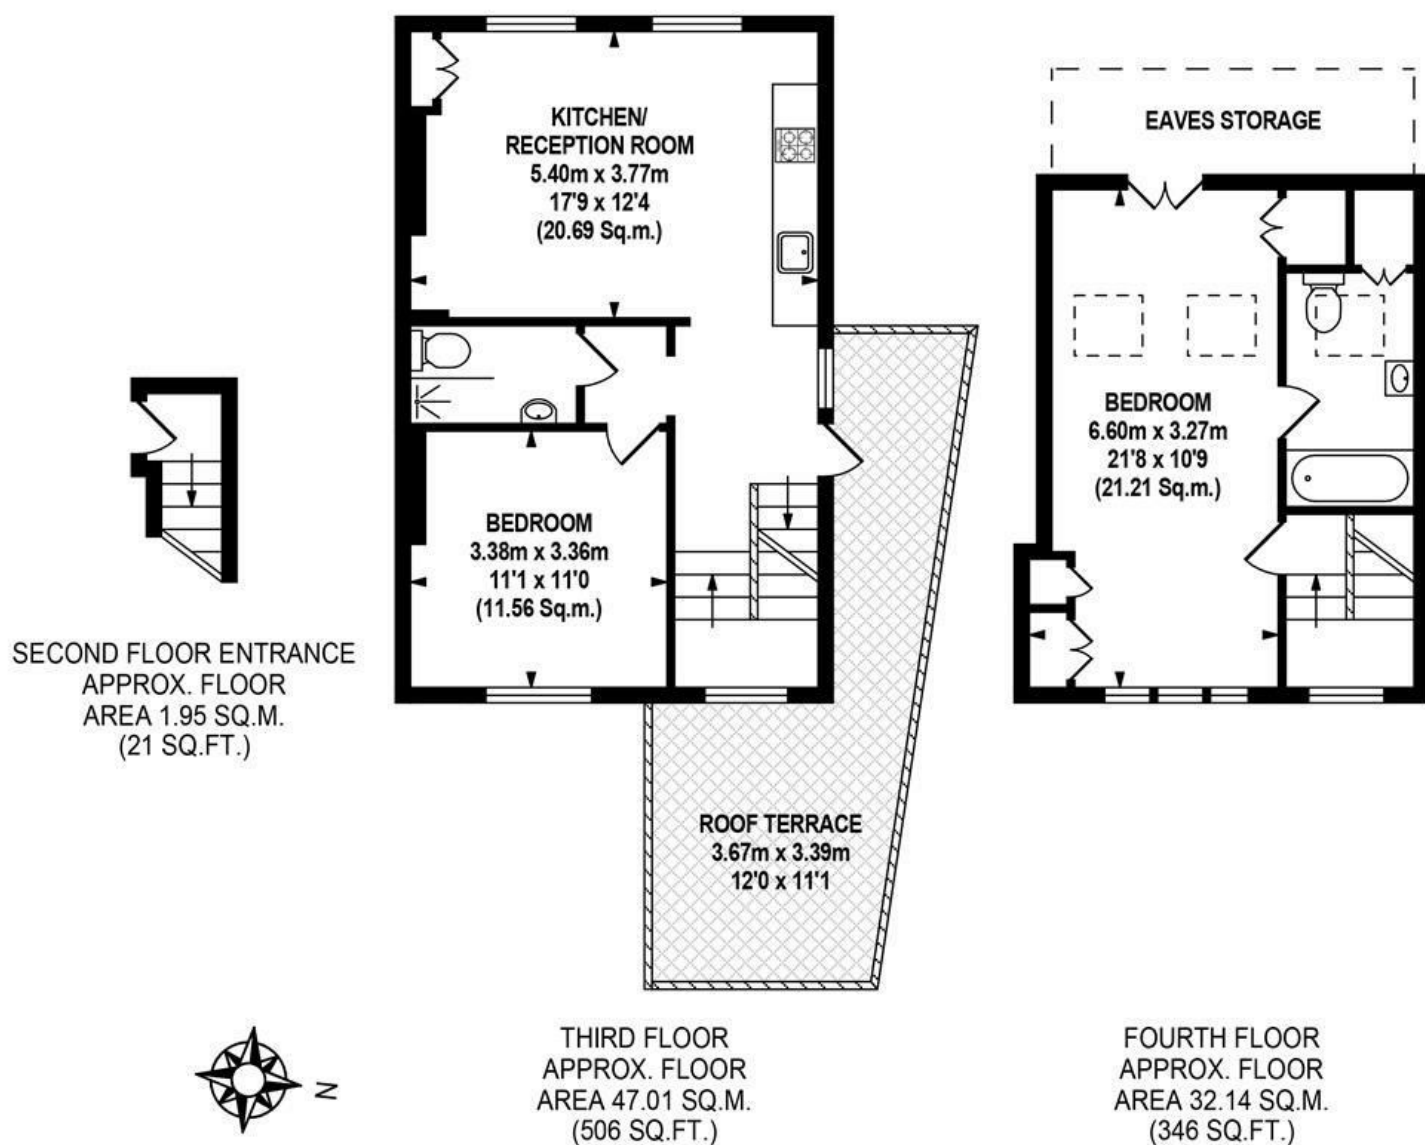


TOTAL APPROX.FLOOR AREA 81.10 SQ.M. (873 SQ.FT.)

Whilst every effort is made to accurately reproduce these floor plans, measurements are approximate, not to scale and for illustrative purposes only.
Dulwich Energy Assessors Ltd with © London Living www.london-living.com

WILSON ROAD SE5
LEASEHOLD - SHARE OF FREEHOLD

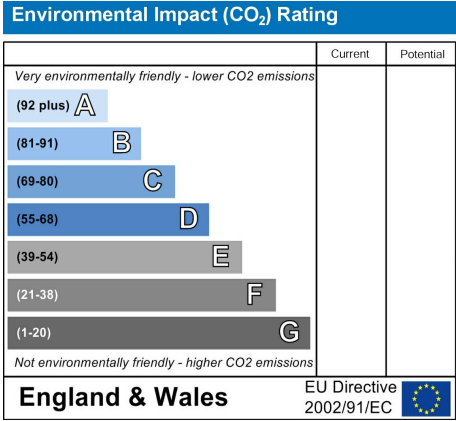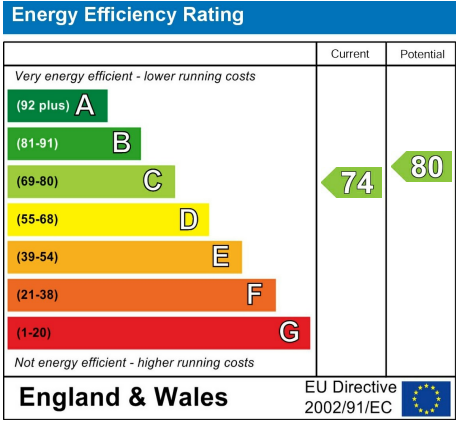

All information supplied should be checked by your solicitor prior to exchange of contracts. Lease details, measurements, floorplans and photographs are displayed for guide purposes only. We have not carried out a structural survey and the services, appliances and specific settings have not been tested.

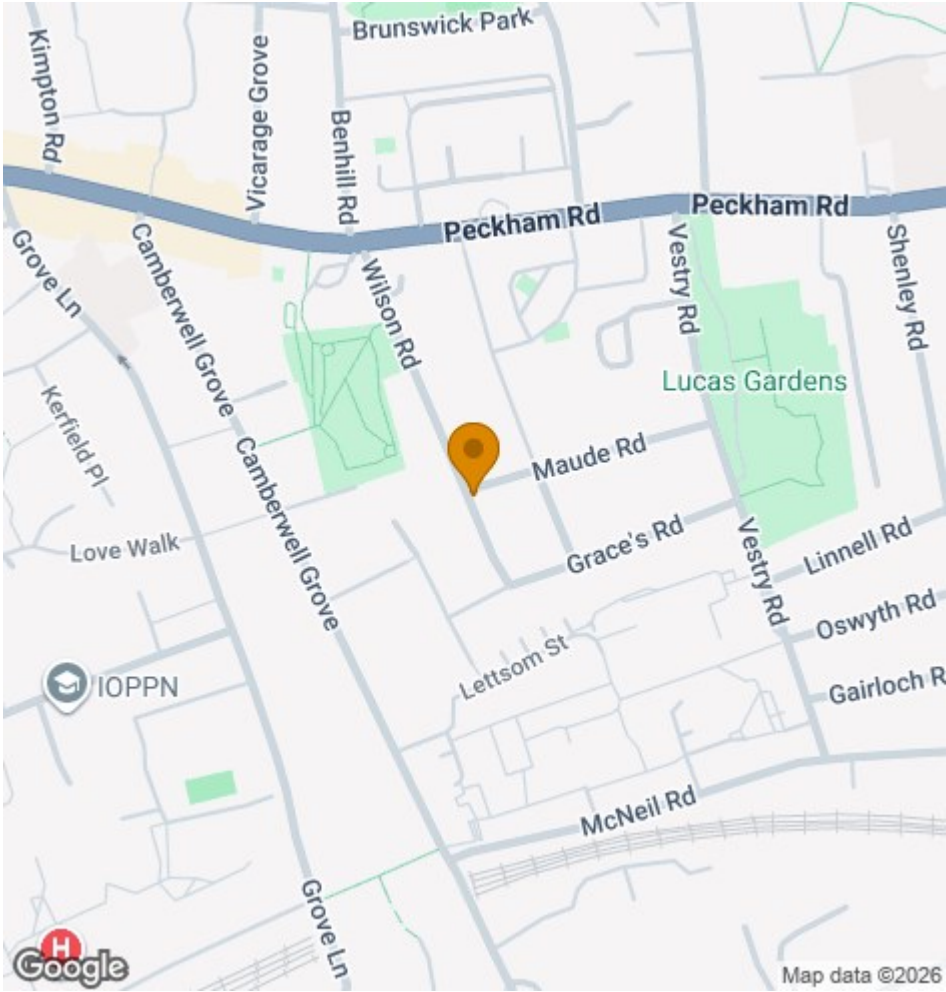

Wooster
&Stock

17 Nunhead Green
London SE15 3QQ
020 7952 0595
sales@woosterstock.co.uk