


24 Eton Close, Witney

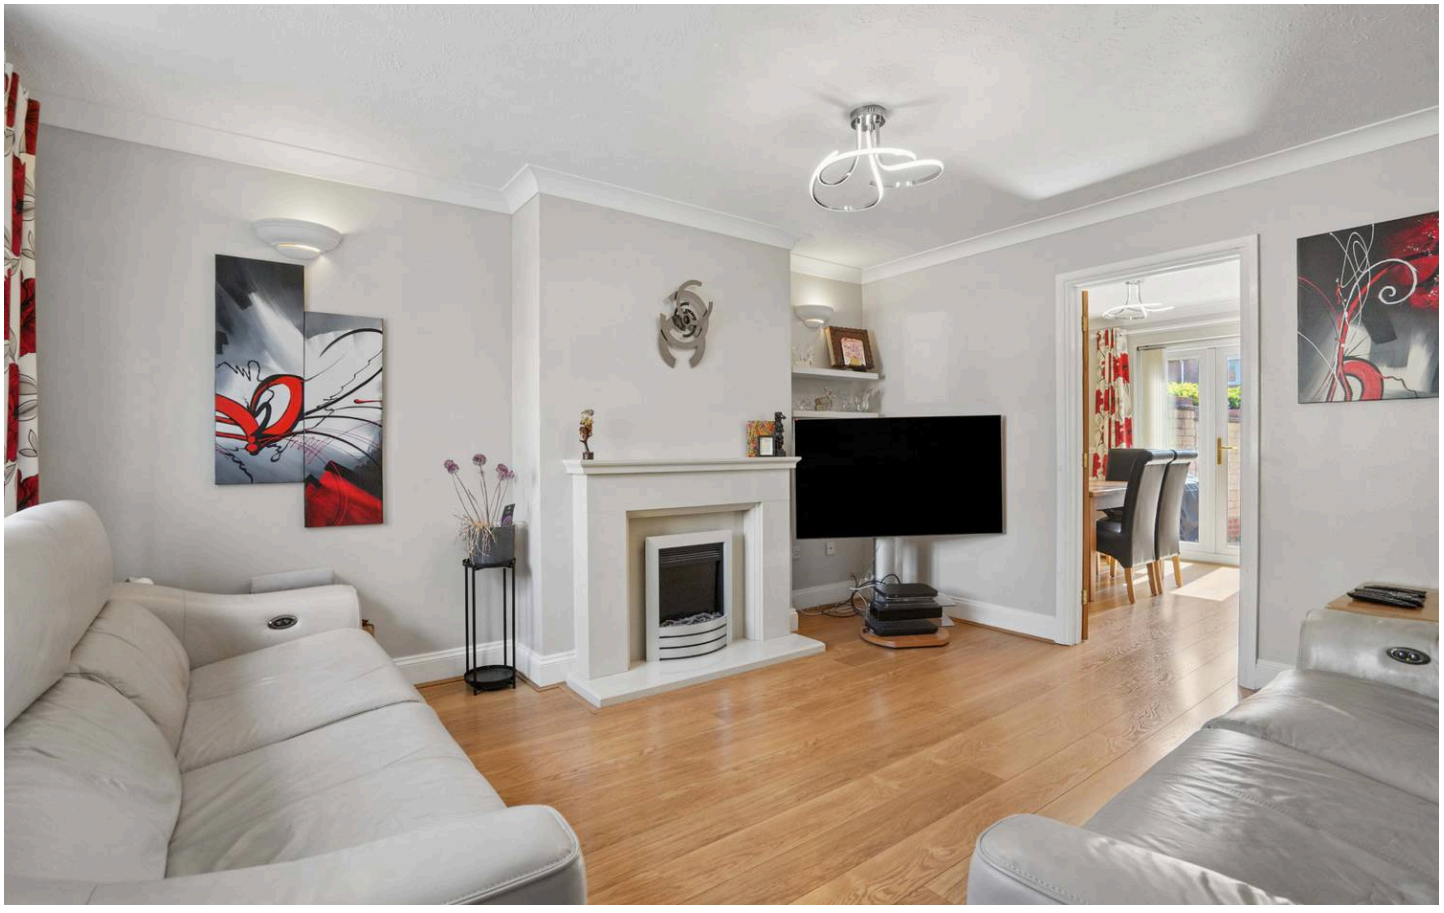





24 Eton Close


Situated on the highly sought-after Cogges development is this four-bedroom home offering stylish interior throughout and a south-facing rear garden.

Council Tax band: D


Tenure: Freehold

- Situated on the highly sought-after Cogges development is this modernised four-bedroom link-detached home.
- Low maintenance south-facing rear garden with extended patio, decking and mature planting.
- Garage and off-street parking.
- Fitted kitchen with adjoining dining room and separate utility room.
- Sitting room with feature fireplace.
- Stylish bathroom with double vanity, bath, separate shower and feature window.



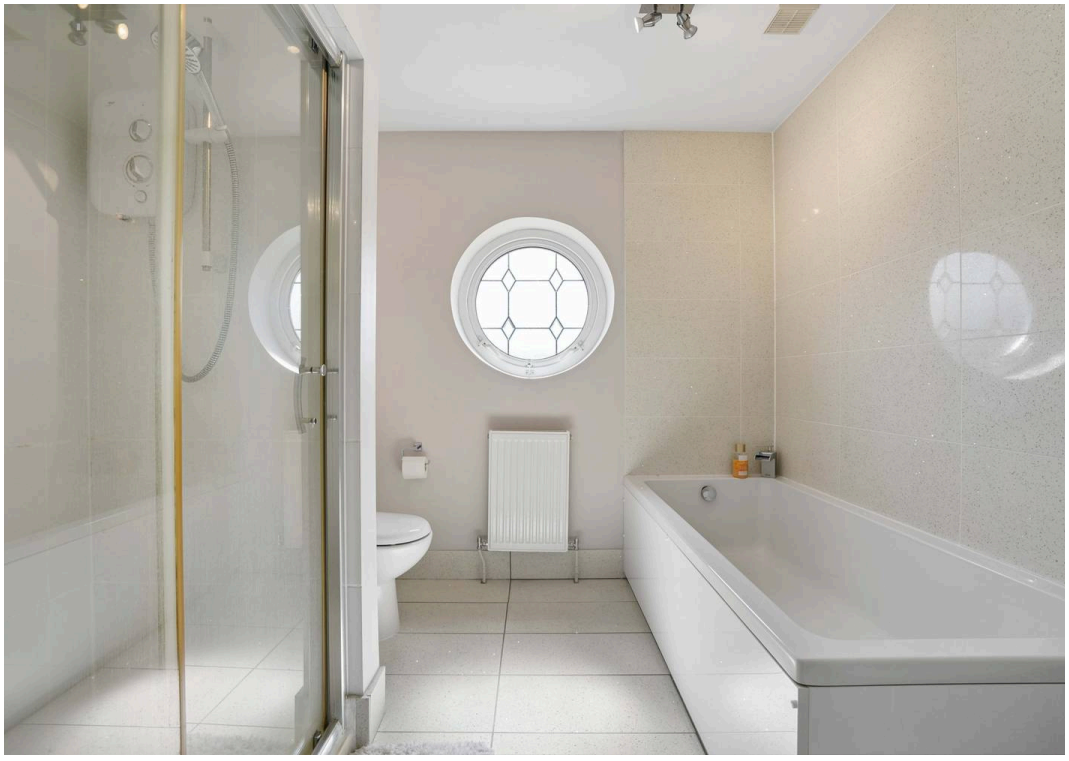




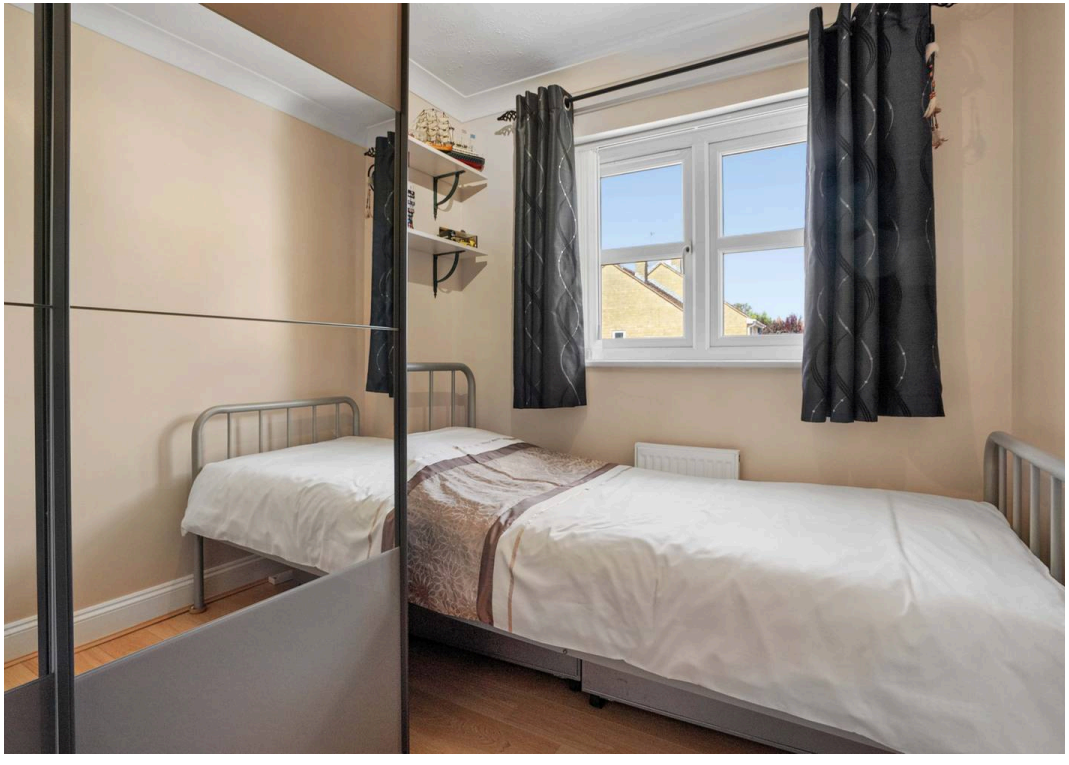

Eton Close - Witney

Approximate Gross Internal Area = 122.9 sq m / 1323 sq ft
(Including Garage / Void)

N

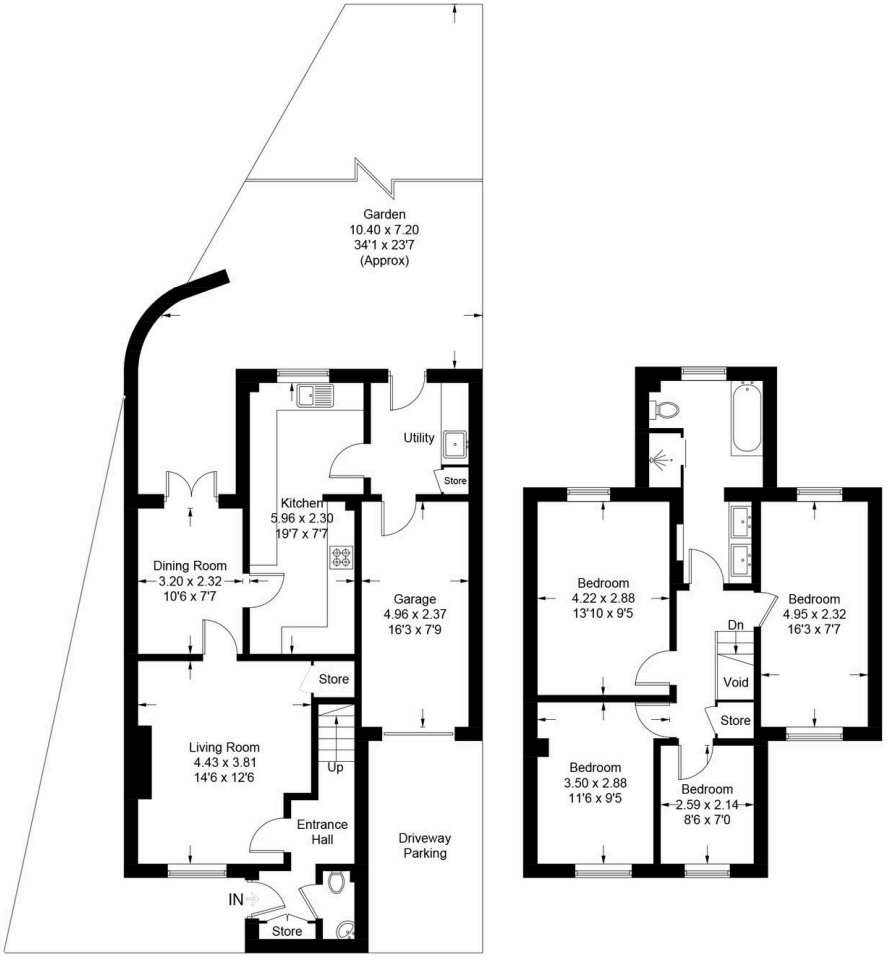

Ground Floor

First Floor

Illustration for identification purposes only, measurements are approximate,
not to scale. Fourlabs.co © (ID1329930)



Simpsons Witney Branch

4 Langdale Court Witney, Oxfordshire - OX28 6AD

01993 835030 • witney@simpsonsproperty.com • www.simpsonsproperty.com/