Braybank

Bray • Maidenhead • SL6 2BH
Guide Price: £650,000

coopers
est 1986

Braybank

Bray • Maidenhead • SL6 2BH

A three storey townhouse set within the exclusive gated Braybank estate, enjoying private riverside frontage and stunning views over open fields.

The property offers spacious and contemporary accommodation, including an open plan kitchen/dining area with access to a private patio and communal gardens, a generous first floor sitting room with balcony, three well proportioned bedrooms and two bathrooms.

Residents benefit from beautifully maintained communal gardens and a private riverside terrace with outdoor seating and uninterrupted Thames views. The property also benefits from a private garage and driveway parking for two cars.

Ideally situated in the heart of the sought after Bray village, renowned for its picturesque riverside setting, excellent restaurants and leisure opportunities. Maidenhead and Windsor are easily accessible, with fast Elizabeth Line services from Maidenhead providing direct access to Central London. Excellent road links via the M4 and M25 also provide convenient access to London, Heathrow and the West Country.

Gated residence on the desirable Braybank Estate

Situated on the banks of the River Thames

Stunning landscaped gardens

Newly furbished interiors

Countryside views

Close to Maidenhead Town Centre

Nearby transport links to London

No onward chain

These particulars are intended as a guide and must not be relied upon as statements of fact. Your attention is drawn to the Important Notice on the last page.

BRAY BANK

Braybank, Bray, Maidenhead, SL6

Approximate Area = 1355 sq ft / 126 sq m (Includes Store)
Garage = 159 sq ft / 14.7 sq m
Total = 1514 sq ft / 140.7 sq m
For identification only - Not to scale

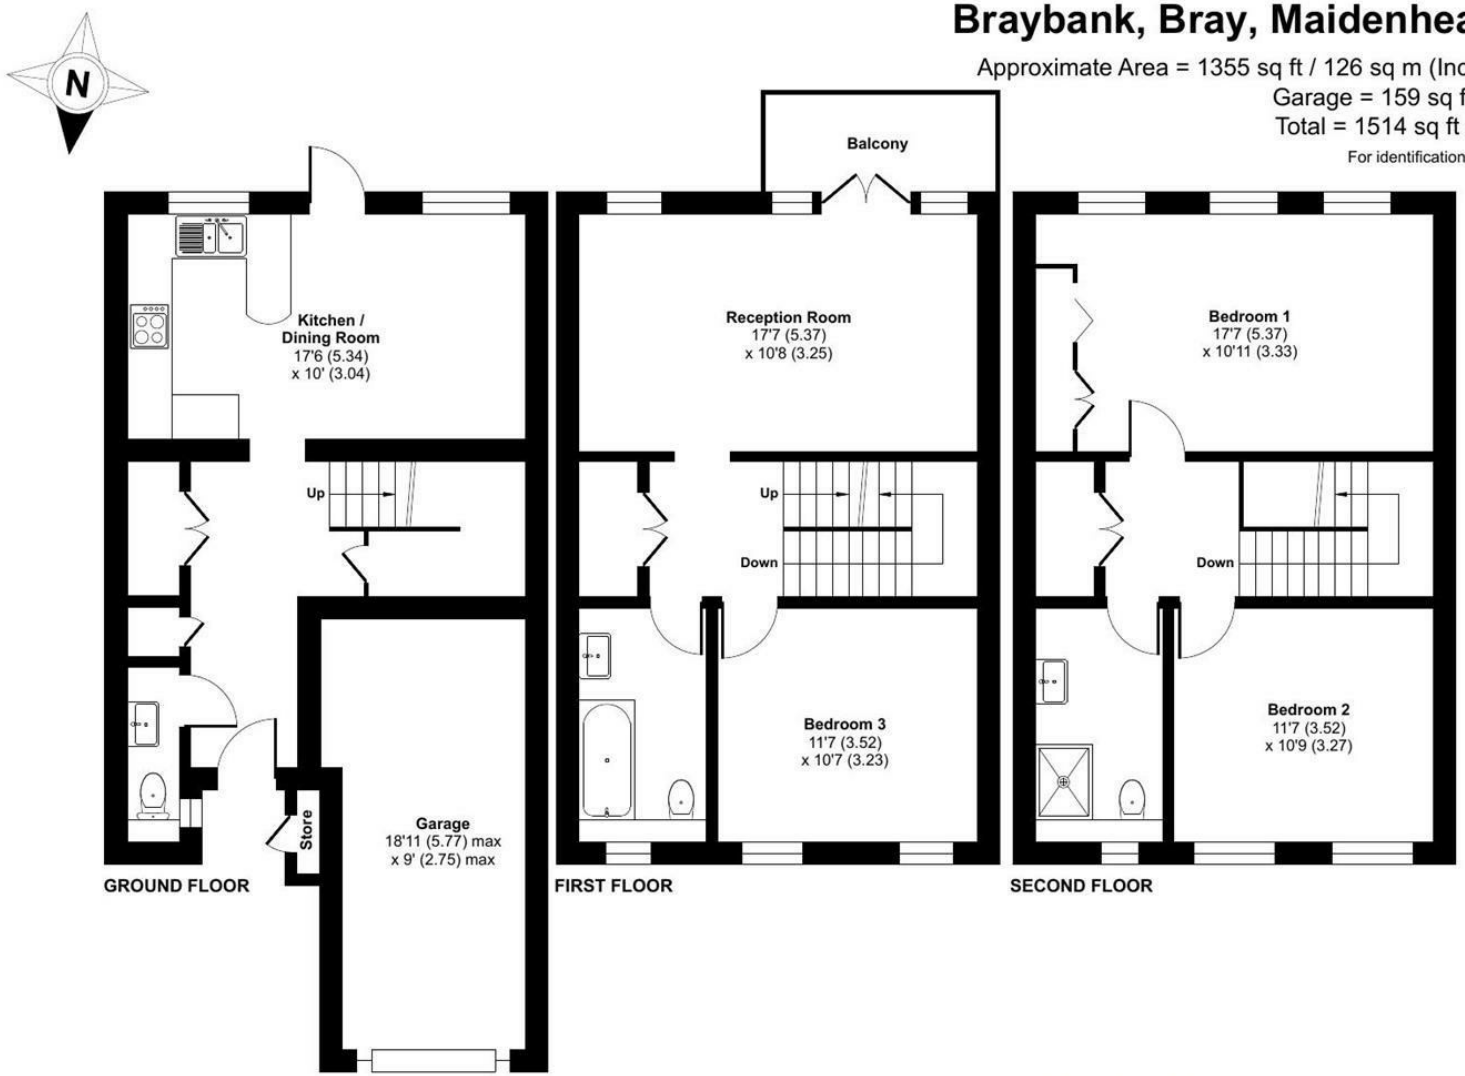

Floor plan produced in accordance with RICS Property Measurement 2nd Edition, Incorporating International Property Measurement Standards (IPMS2 Residential). ©nichecom 2026. Produced for Coopers. REF: 1523121

coopers est 1986

coopers est 1986

42 Queen Street, Maidenhead,
, SL6 1HZ
maidenhead@coopersresidential.co.uk

CoopersResidential.co.uk

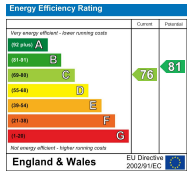

Important Notice: These particulars, whilst believed to be accurate are set out as a general outline only for guidance and do not constitute any part of an offer or contract. Intending purchasers should not rely on them as statements or representation of fact, but must satisfy themselves by inspection or otherwise has the authority to make or give any representation or warranty in respect of the property.