Reid & McGlade

PROPERTY GROUP

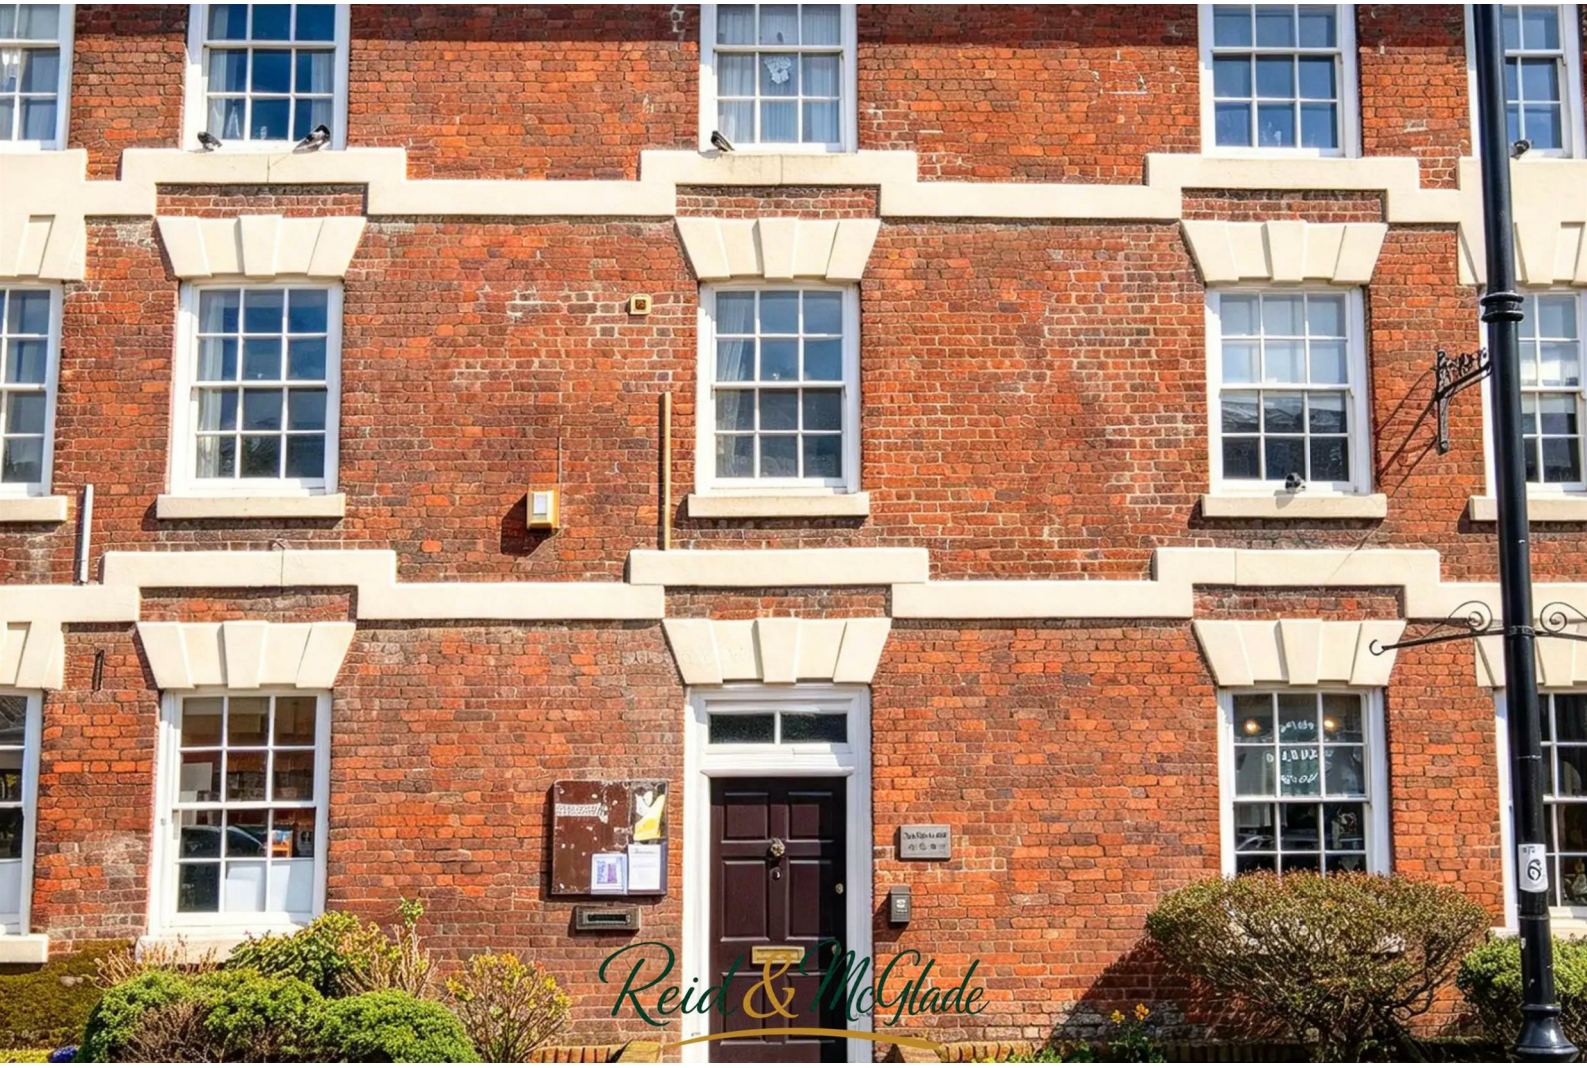

st Davids House High Street

, Mold, CH7 1AZ

O.I.R.O £110,000

1 1 1







st Davids House High Street

, Mold, CH7 1AZ

O.I.R.O £110,000







Accommodation Comprises:
Communal door into hallway with stairs leading to the upper floors.

Communal Landing space:
Apartment door opens into:

Entrance Hall:
Carpet flooring, intercom phone, wall mounted consumer unit, wall mounted electric heater, doors into:

Lounge/Kitchen:
The bright and spacious lounge has two windows to the front elevation, wall mounted electric heater, carpet flooring, and an opening into the kitchen.

The equipped kitchen is fitted with a range of wall, drawer and base units with work surfaces over, built in oven and hob with extractor fan over, space for under counter fridge and void and plumbing for washing machine, inset stainless steel sink and drainer with mixer tap over and splashback tiling along with a window to the side elevation.

Bedroom
Generous size bedroom with windows to the side and rear elevation, wall heater and carpeted flooring

Bathroom
A large bathroom fitted with a three piece suite comprising panelled bath with electric shower over and glazed screen, pedestal wash hand basin with splashback wall tiling and low level flush w.c. Vinyl flooring, stainless steel heated towel rail and frosted double glazed window to the rear elevation.

Tenure
Leasehold
114 years remaining
Ground rent - £100 per annum
Service Charge - £900 per annum including building insurance

Parking
Allocated parking bay and permit included.

To Arrange A Viewing
Strictly by prior appointment through Reid & McGlade Property Group.

To arrange a viewing, please call 01352 762300 or email your availability, contact details and buying position to:

sales@reidandmcglade.com

Please note that all viewings are undertaken at the viewer's own risk. Reid & McGlade Property Group accepts no liability for any loss, damage or injury incurred whilst attending the property.

Making An Offer
MAKE AN OFFER – ARRANGE AN APPOINTMENT

If you are interested in purchasing this property, please contact our office to arrange an appointment with a member of our team.

As part of our commitment to our sellers, all prospective purchasers are required to confirm their financial position and ability to proceed before an offer can be formally submitted.

This process helps ensure that offers are presented from proceedable buyers and allows us to progress sales as efficiently as possible.

Please note that delays in arranging your appointment may result in another buyer securing the property. We therefore recommend contacting us at the earliest opportunity to avoid disappointment or unnecessary survey and legal cost

Mortgage Advice
INDEPENDENT MORTGAGE & PROTECTION ADVICE

We work closely with an independent financial adviser who can provide access to a wide range of mortgage and protection products from across the market, helping you find

a solution tailored to your individual circumstances.

Whether you are a first-time buyer, moving home, remortgaging or investing in property, expert advice can save you time and help you navigate the mortgage process with confidence.

For more information or to arrange an appointment, either in our office or from the comfort of your own home, please contact us on 01352 762300.

Important Notice

YOUR HOME MAY BE REPOSSESSED IF YOU DO NOT KEEP UP REPAYMENTS ON A MORTGAGE OR ANY OTHER DEBT SECURED ON IT.

Disclaimer

These particulars are intended as a guide only and do not form part of any offer or contract. Whilst every effort has been made to ensure the accuracy of the information provided, Reid & McGlade Property Group cannot guarantee its completeness or accuracy and accepts no liability for any errors or omissions.

All measurements, floor plans, photographs and descriptions are provided for illustrative purposes only and should not be relied upon as statements of fact. Prospective purchasers are advised to satisfy themselves as to the accuracy of all information through inspection, survey or other appropriate means.

Any appliances, services, systems or equipment referred to within these particulars have not necessarily been tested and no warranty is given as to their condition, suitability or working order.

No employee or representative of Reid & McGlade Property Group has the authority to make or give any representation or warranty in respect of the property other than those confirmed in writing by the seller's legal representatives.

Opening Hours

OFFICE OPENING HOURS

Spring & Summer Hours
(1st February – 31st October)

Monday – Friday: 9:00am – 5:30pm
Saturday: 9:00am – 4:00pm

Autumn & Winter Hours
(1st November – 31st January)

Monday – Friday: 9:00am – 5:00pm
Saturday: 9:00am – 4:00pm

Viewings outside of office hours may be available by prior appointment.









Road Map



Hybrid Map



Terrain Map



Floor Plan

Approx Gross Internal Area
62 sq m / 669 sq ft

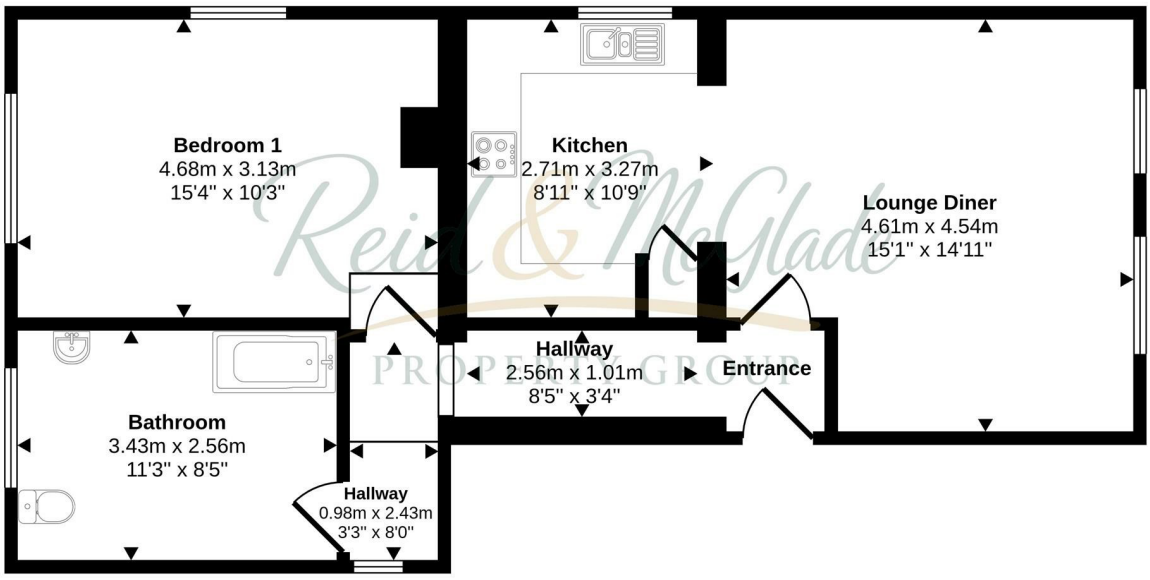

Floorplan

This floorplan is only for illustrative purposes and is not to scale. Measurements of rooms, doors, windows, and any items are approximate and no responsibility is taken for any error, omission or mis-statement. Icons of items such as bathroom suites are representations only and may not look like the real items. Made with Made Snappy 360.

Viewing

Please contact our Flint Office on 01352 762300 if you wish to arrange a viewing appointment for this property or if you require any further information.

Energy Efficiency Graph

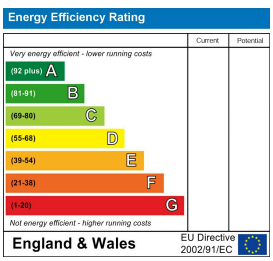

These particulars, whilst believed to be accurate are set out as a general outline only for guidance and do not constitute any part of an offer or contract. Intending purchasers should not rely on them as statements of representation of fact, but must satisfy themselves by inspection or otherwise as to their accuracy. No person in this firms employment has the authority to make or give any representation or warranty in respect of the property.

52 - 54 Church Street, Flint, Flintshire, CH6 5AE
Tel: 01352 762300 Email: sales@reidandmcglade.com