Jubilee Heights

Shoot Up Hill, Kilburn NW2

Guide Price £350,000

A two double bedroom flat comprising 1,012 square feet situated in this luxury purpose built block.

Jubilee Heights is located just 150 yards from the Jubilee Line and offers numerous benefits to its residents including a gymnasium, swimming pool & sauna, secure underground parking (for one car), manicured gardens, a communal roof terrace and a 24 hour concierge. Sole agent.

CHESTERTONS

Jubilee Heights

Shoot Up Hill, Kilburn NW2

- FOR SALE BY ALLSOP AUCTION
- Two bedrooms & Two bathrooms
- 1,012 square feet
- Communal roof terrace
- Underground parking for one car
- Communal swimming pool
- 150 yards to the Jubilee Line

Tenure: Share of Freehold and a lease with 970 years remaining
Service Charge: £8,460 per annum paid £705 per month including water rates
Ground Rent: £250 per annum
Local Authority: London Borough of Barnet
Council Tax Band: F

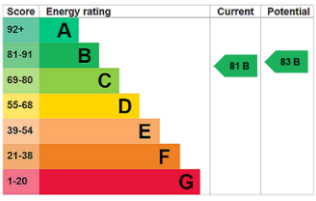

Chestertons Hampstead Sales

55-56 Hampstead High Street
Hampstead
NW3 1QH
hampstead@chestertons.co.uk
020 7794 3311
chestertons.co.uk

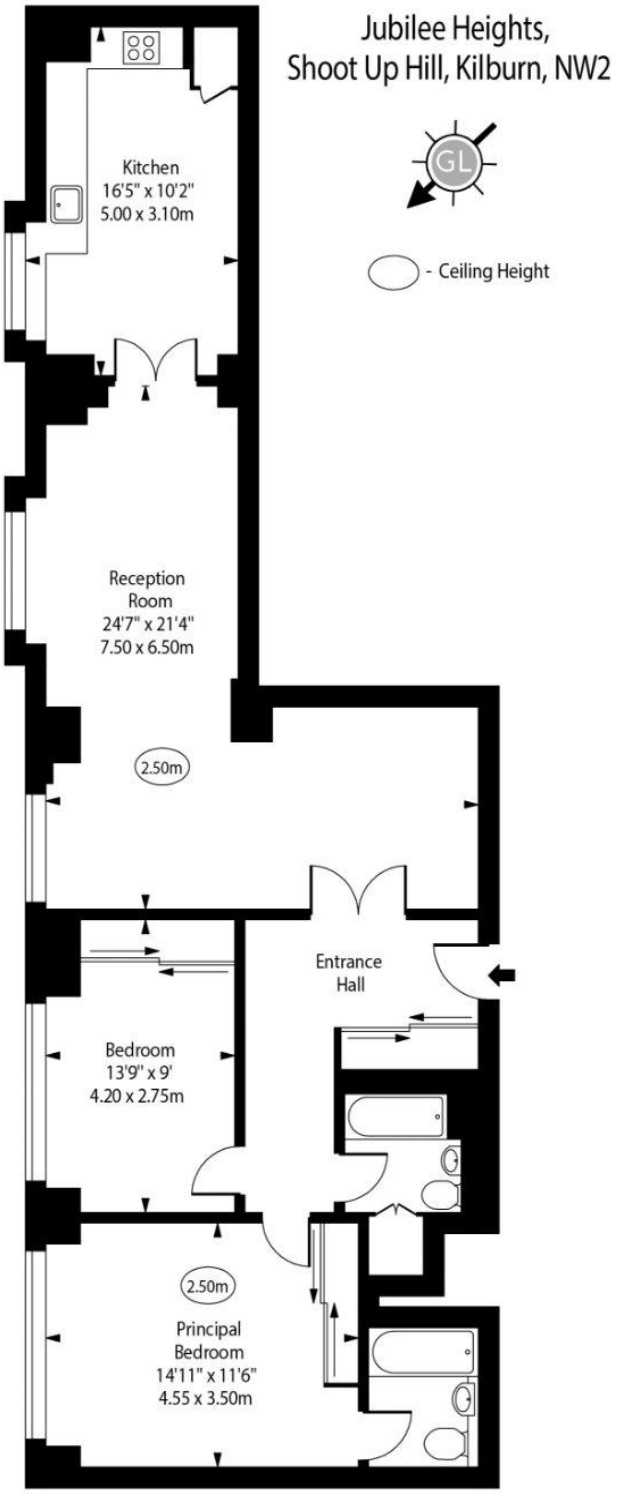

First Floor

Approx Gross Internal Area 1012 Sq Ft - 94.01 Sq M

Every attempt has been made to ensure the accuracy of the floor plan shown.
However, all measurements, fixtures, fittings, and data shown are approximate interpretations and for illustrative purposes only.
Measured according to the RICS IPMS 2. Not To Scale.
www.goldlens.co.uk
Prepared for Chestertons
Ref. No. 028536WI

Chesterton UK Services Limited trading as Chestertons for themselves and for the vendor of this property whose agents they are, give notice that (i) these particulars do not constitute any part of an offer or contract,(ii) all statements contained within these particulars are made without responsibility on the part of Chestertons or the vendor, (iii) whilst made in good faith, none of the statements contained within these particulars are to be relied upon as a statement or representation of fact, (iv) any intending purchasers must satisfy themselves by inspection or otherwise as to the correctness of each of the statements contained within these particulars, (v) the vendor does not make or give either Chestertons or any person in their employment any authority to make or give representation or warranty whatsoever in relation to this property. Wide angle lenses may be used. ©Copyright Chestertons | Chesterton UK Services Limited | Registered Office 5th Floor, The Lantern, 75 Hampstead Road, London, NW1 2PL Registered Company Number 05334580.

This paper is 100% recyclable