



Brightwen Grove, Stanmore, HA7 4WH

Guide Price £1,275,000 Freehold

Council Tax Band G

REAL ESTATES
Est. 1981

Estate Agents · Residential Sales · Investments · Lettings


Real Estates are delighted to offer this FIVE BEDROOM THREE BATHROOM DOUBLE FRONTED DETACHED family home situated within a secure GATED DEVELOPMENT built in 2007 by Crest Nicholson. This large modern property benefits from stunning surrounding GREEN VIEWS and a QUADRUPLE GARAGE attached, with EV CHARGING POINT and new electric door.

The ground floor comprises a front reception room leading into a separate dining space, plus the L-shaped Braverman kitchen with Siemens appliances, and rear conservatory. There is a study, guest WC and utility area to complete the accommodation.

The first floor provides the principal bedroom with fitted wardrobes and an en-suite, as well as two additional bedrooms and the main bathroom, whilst the top floor has another two bedrooms sharing a shower room in between.

Externally, there is a mature garden featuring two patios, a spacious driveway with off street parking for multiple cars and access to private substantial parkland via own gate.

Brightwen Grove is a quiet, secluded location within easy reach of both Stanmore and Bushey Heath town centres, offering a plethora of shops/cafes and transport links into London via bus and train. There are numerous nature reserves/country parks, golf clubs and leisure centres nearby. **SOLE AGENT**

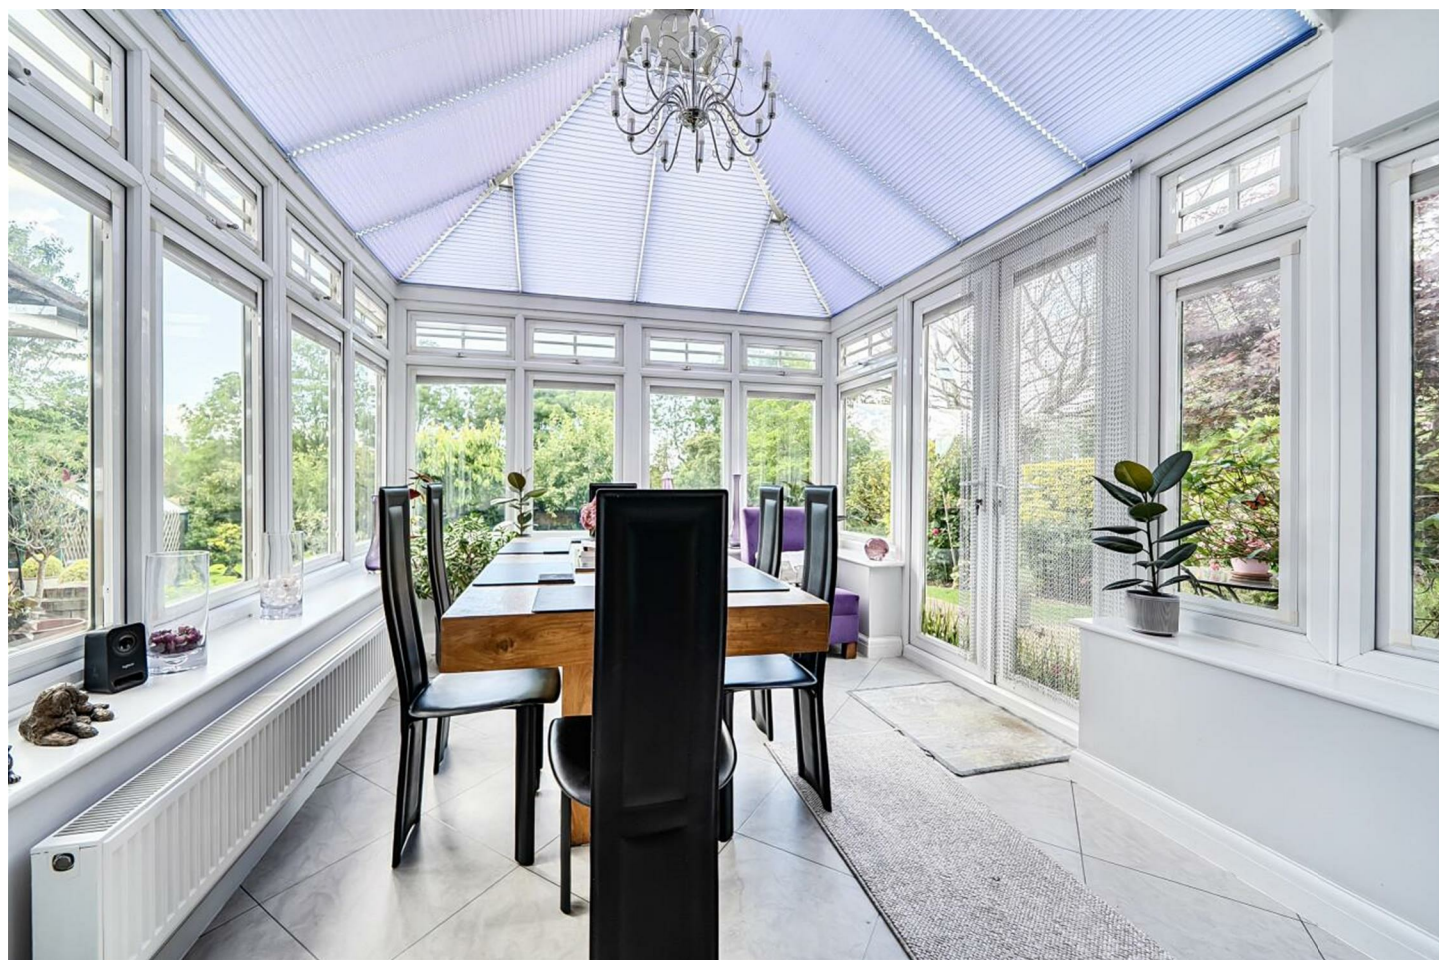






Brightwen Grove , Stanmore, HA7

Approximate Area = 2154 sq ft / 200.1 sq m

Garage = 691 sq ft / 64.1 sq m

Total = 2845 sq ft / 264.2 sq m

For identification only - Not to scale

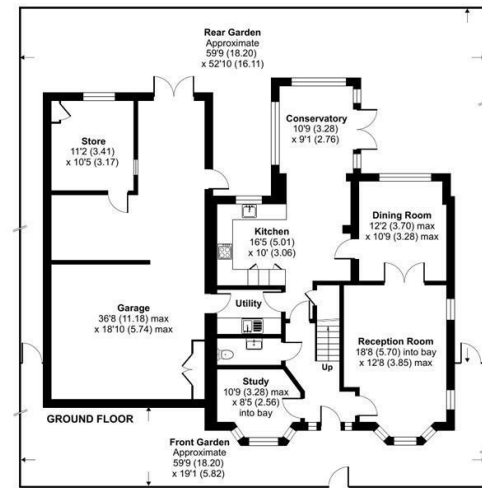

Floor plan produced in accordance with RICS Property Measurement 2nd Edition, incorporating International Property Measurement Standards (IPMS2 Residential). © richcom 2026. Produced for Real Estates. REF: 1473542

Energy Efficiency Rating		
Very energy efficient - lower running costs	Current	Potential
A (91-100)		
B (81-90)		
C (69-80)		
D (55-68)	64	68
E (39-54)		
F (21-38)		
G (1-20)		
Not energy efficient - higher running costs		
EU Directive		



Real Estates Woodside Park Office:
14/14a Sussex Ring
Woodside Park N12 7HX

ll : 020 8445 6387
e : info@realestates-wsp.co.uk
w : www.realestates-wsp.co.uk