



Lena Gardens W6



Lena Gardens W6

TOP FLOOR MAISONETTE

4 DOUBLE BEDROOMS

3 BATHROOMS

LARGE RECEPTION

BALCONY

OPEN PLAN KITCHEN

SUITS SHARERS

EPC RATING D

COUNCIL TAX BAND E

AVAILABLE NOW

A four double bedroom upper maisonette with large and light L-shaped reception with open plan kitchen, 1 bathroom, 2 shower rooms and small roof terrace. The property ideally suits sharers. Available now.





£4,400 PER MONTH

SUBJECT TO CONTRACT





Lena Gardens, W6
Approximate Gross Internal Area
1376 Sq Ft/127 Sq M
Restricted Head height = 80 Sq Ft/8 Sq M
Total = 1456 Sq Ft/135 Sq M

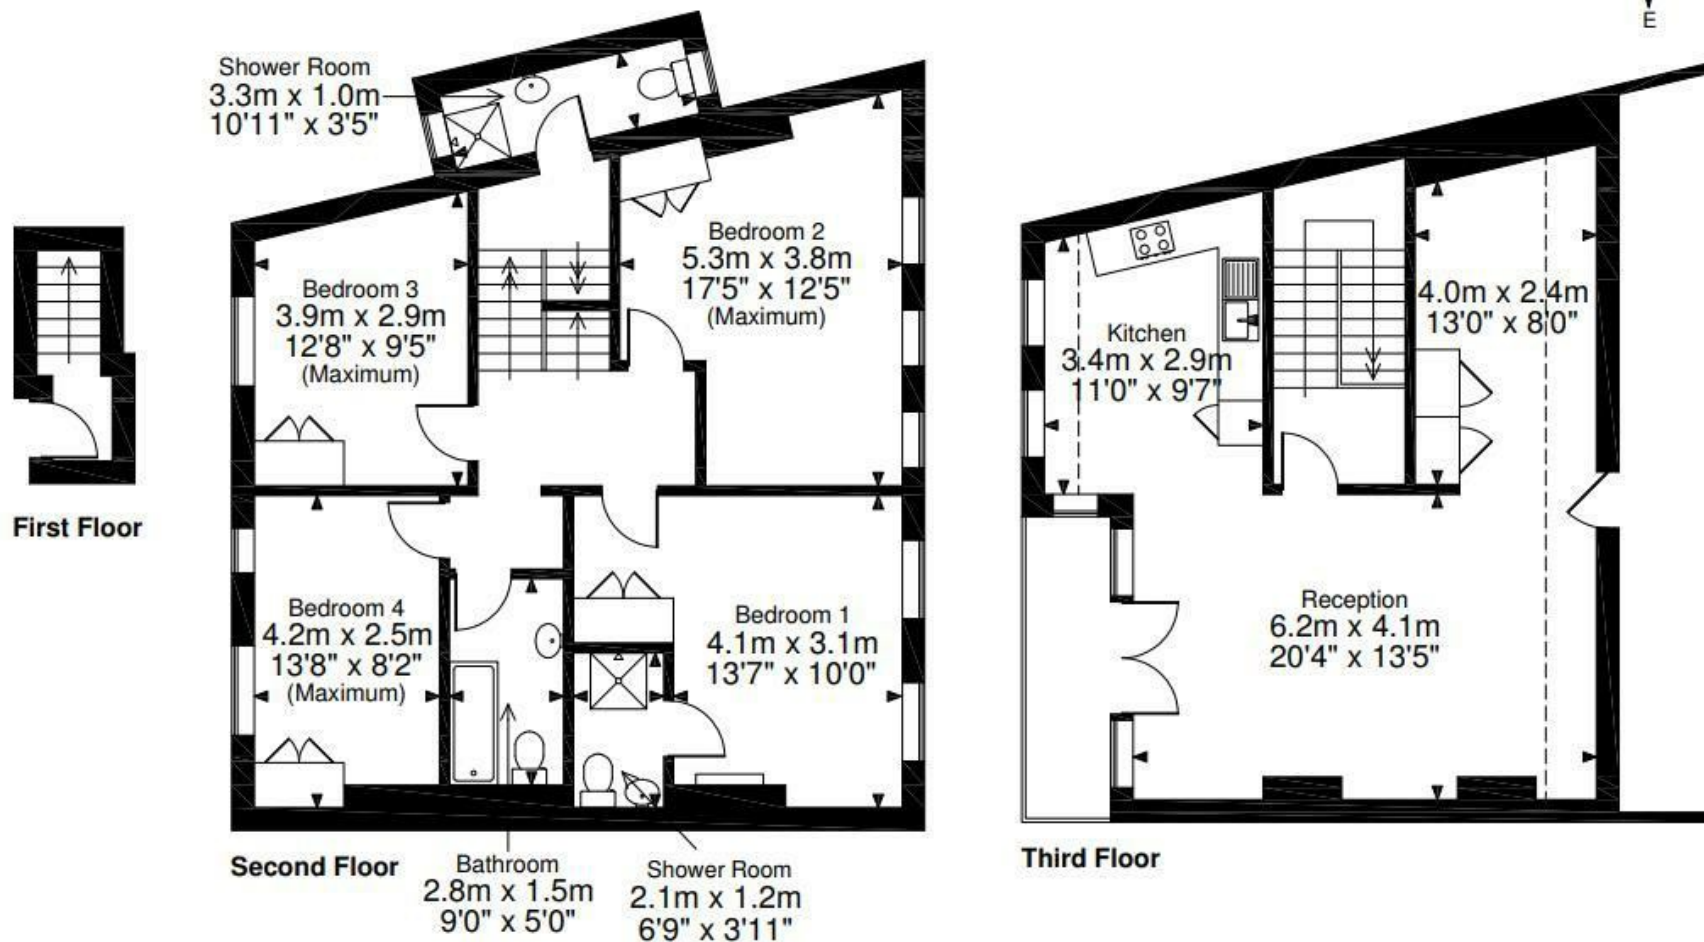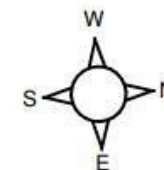

FOR ILLUSTRATIVE PURPOSES ONLY - NOT TO SCALE

The position & size of doors, windows, appliances and other features are approximate only.

□ □ □ Denotes restricted head height

© ehouse. Unauthorised reproduction prohibited. Drawing ref. dig/8149156/KKM