



Goldney Road

Maida Vale, W9

£4,500 per month
(£1,038.46 per week)

SHORT LET - Arranged over the raised ground floor and the garden level of a well-presented white stucco fronted period end of terrace house, is this stunning apartment perfectly suited to modern family living and located 300 meters from the Canal.

CHESTERTONS



Goldney Road

Maida Vale, W9


- Three double bedrooms
- Two bathrooms
- 28ft double reception
- Excellent decorative order
- Southwest facing garden
- Private entrance



Arranged over the raised ground floor and the garden level of a well-presented white stucco fronted period end of terrace house, is this stunning apartment perfectly suited to modern family living and located 300 meters from the Canal.

The accommodation comprises three double bedrooms, two modern bathroom, kitchen/breakfast room, fabulous 28ft double reception with park views to the front and with French doors giving access to a recently landscaped southwest facing private rear garden. The property also benefits from high ceilings, wooden flooring, useful storage room and a private entrance.

Minimum Term: 1 months
Deposit Required: 6 weeks
Local Authority: City Of Westminster
Council Tax Band: F
EPC Rating: D
Furnished

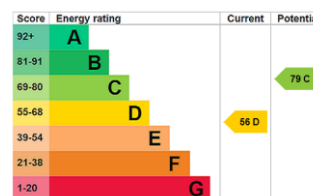


Chestertons Little Venice Lettings


26 Clifton Road
Maida Vale
London
W9 1SX
littlevenicetlettingsusers@chestertons.co.uk
02072662369
chestertons.co.uk

Additional tenant charges apply (fees apply to non-AST tenancies only)
Tenancy Agreement Fee: £300
References per Tenant/Guarantor: £60
Inventory check (approx. £100 – £250 inc. VAT)
chestertons.co.uk/property-to-rent/applicable-fees

Goldney Road, W9

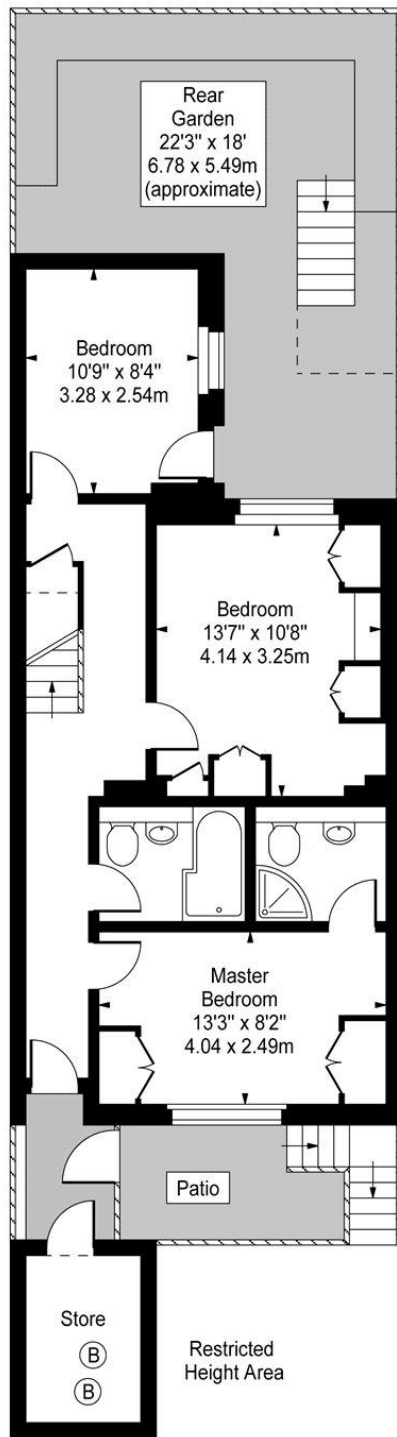

Lower Ground Floor

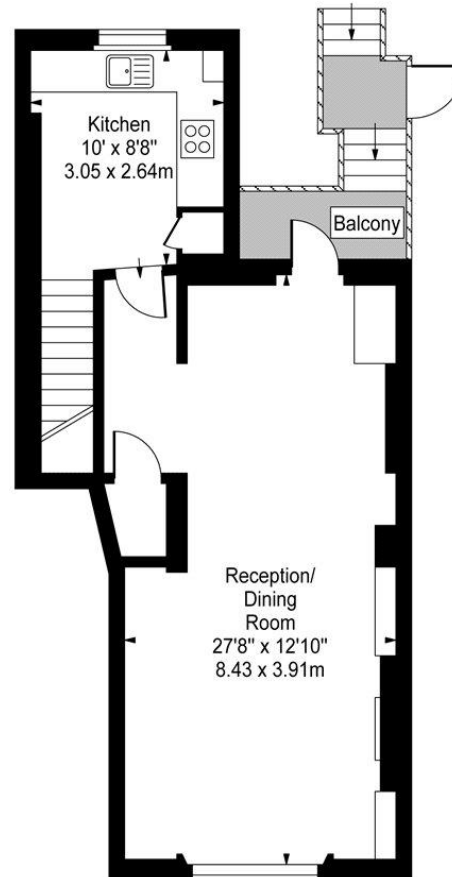

Raised Ground Floor

Approx Gross Internal Area **1097 Sq Ft - 101.91 Sq M**
(Excluding Store)

For Illustration Purposes Only - Not To Scale

