



Rossett Green Lane, Harrogate

Harrogate

Guide Price £199,950



MYRINGS



Rossett Green Lane

Harrogate

A recently refurbished ground-floor flat with countryside views, a private courtyard garden and allocated parking, situated on the sought-after south side of Harrogate, close to Pannal. Offered for sale with no onward chain, this charming period stone-built home is ideal for first-time buyers, downsizers or investors.

Council Tax band: A

Tenure: Share of Freehold

- RECENTLY REFURBISHED ONE-BEDROOM GROUND-FLOOR FLAT
- NO CHAIN, READY TO MOVE INTO
- ALLOCATED PARKING SPACE
- PRIVATE REAR COURTYARD GARDEN
- DELIGHTFUL COUNTRYSIDE VIEWS
- LIGHT AND AIRY OPEN-PLAN LIVING/DINING AREA
- MODERN HIGH-GLOSS FITTED KITCHEN WITH INTEGRATED APPLIANCES
- BEDROOM WITH DRESSING AREA
- SOUGHT-AFTER SOUTH HARROGATE LOCATION, CLOSE TO PANNAL



MYRINGS



Approximate Gross Internal Area
51.1 sq m / 550 sq ft

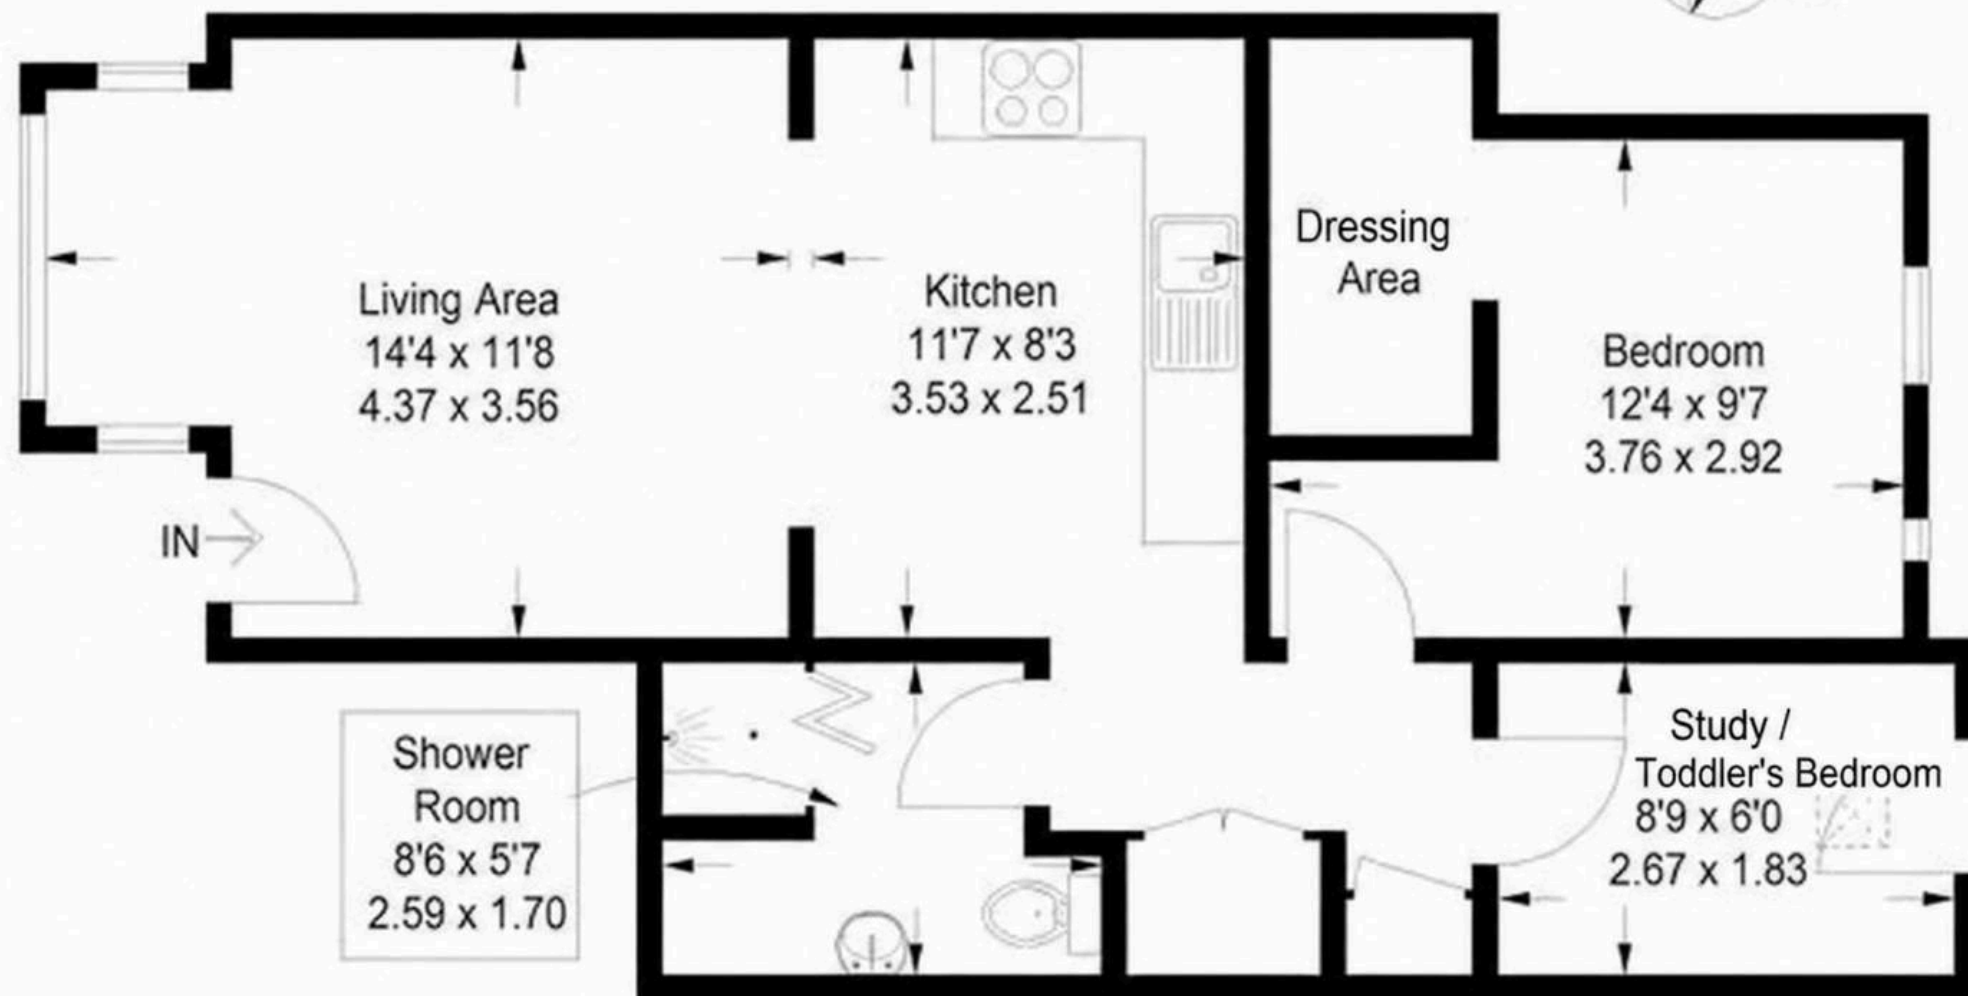


Illustration for identification purposes only, measurements are approximate, not to scale.