



HARDINGS



Common Road
Offers Over £1,000,000






An architecturally designed 5 bedroom detached house with idyllic landscaped gardens.


Alongside driveway parking for several cars, the property further benefits from a triple garage equipped with solar panels as well as a self-contained annexe above which is currently Airbnb'd and offers excellent potential for additional accommodation, a home office or guest suite.

The property is situated in Eton Wick, a quiet village location, within easy reach of Windsor which offers many local amenities, independent shops, restaurants and riverside attractions, while providing excellent transport links.

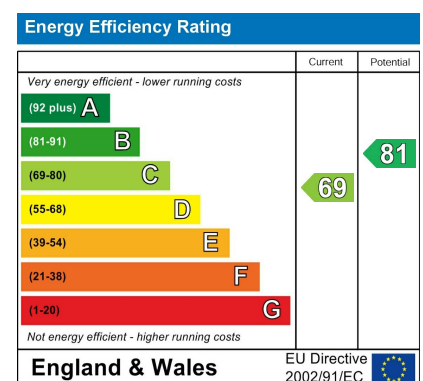

Features

- Detached 5 Bedroom Property
- Principal Bedroom with En-suite
- Self Contained Annexe Above Garage (Currently Airbnb'd)
- Solar Panels
- Well Placed for Windsor, Slough & Maidenhead And Mainline Rail Stations
- 4 Reception Rooms
- Triple Garage and Driveway Parking for Several Cars with Self Contained Annexe Above
- Idyllic Landscaped Gardens
- Quiet Semi-Rural Village Location
- 3 Bathrooms (2x ensuite) + Cloakroom

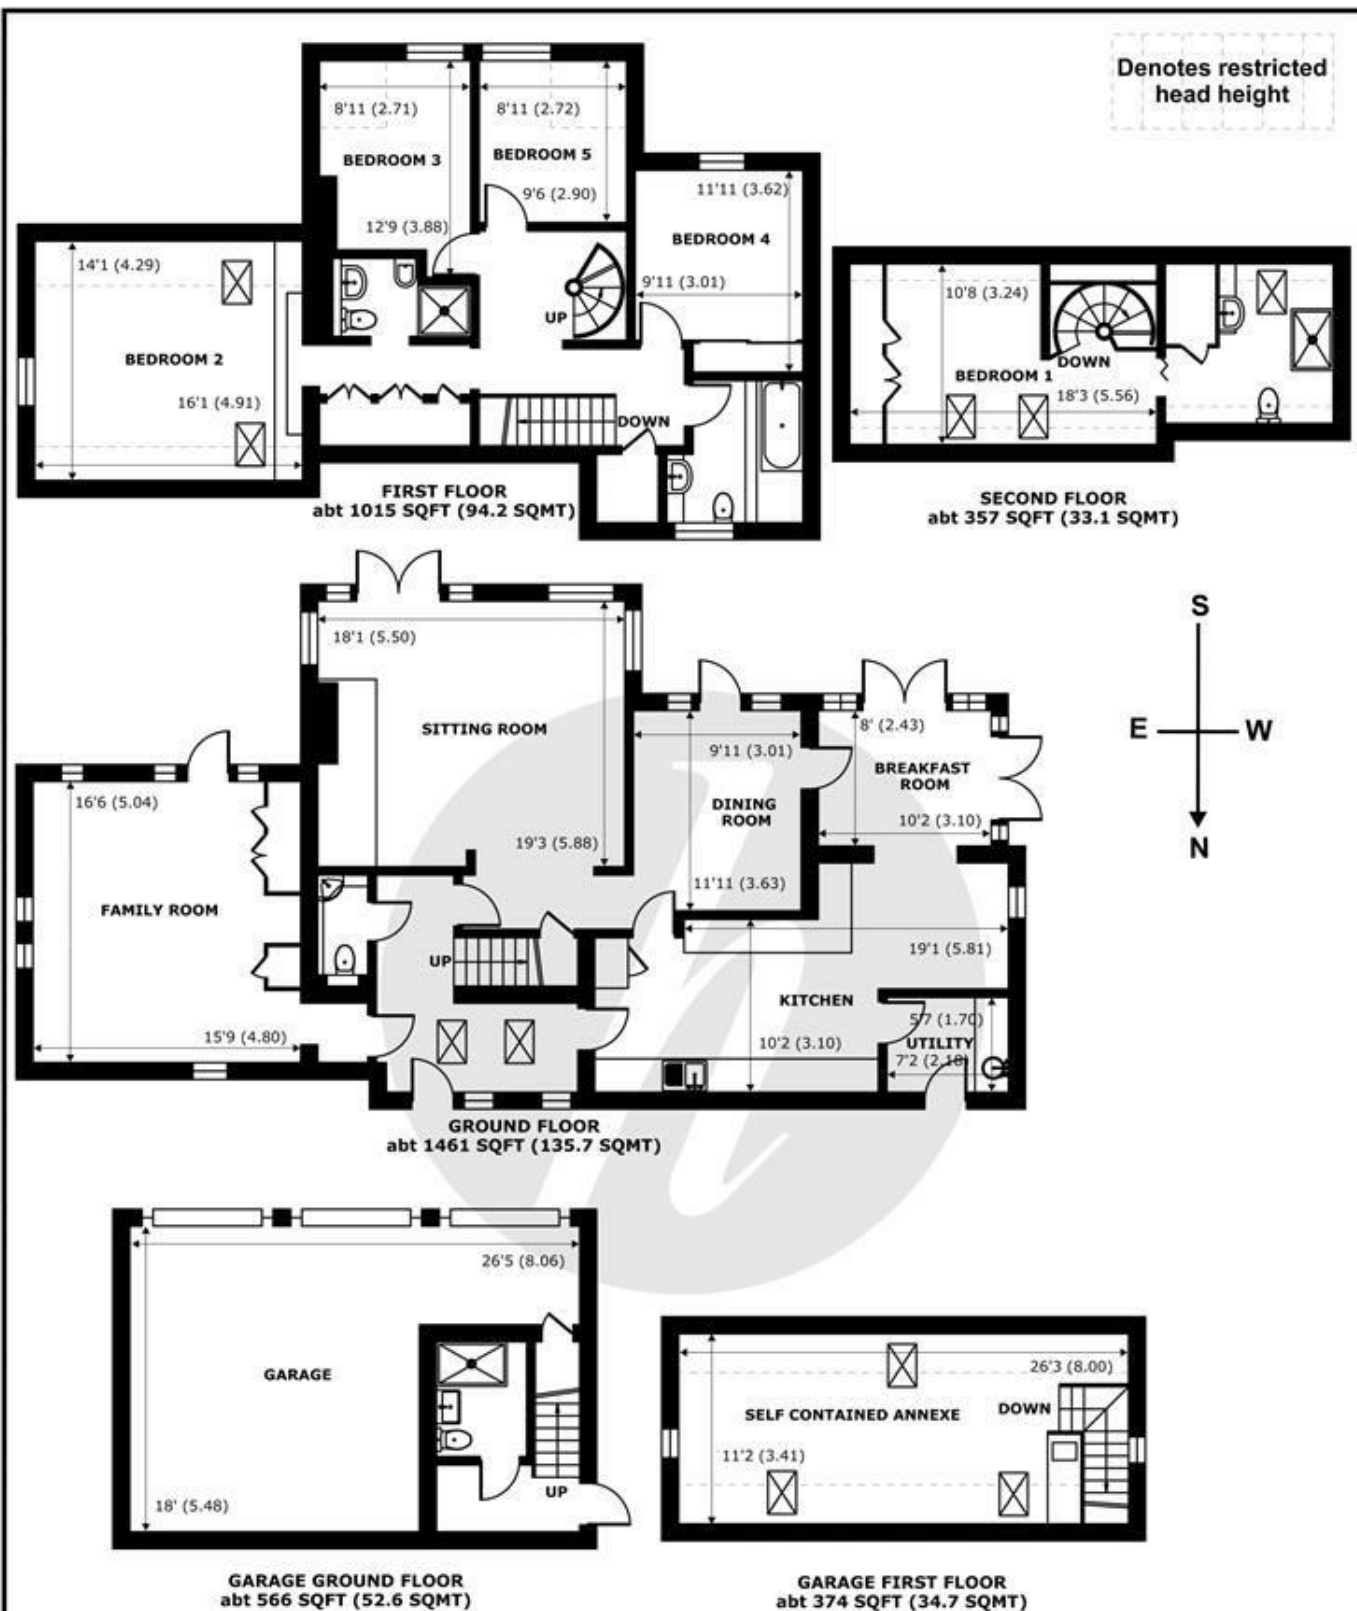

Highfield, Common Road, Eton Wick, Windsor, SL4



Approximate Internal Area = 2918 sq ft / 271 sq m (Includes Garage & Annexe)
 Approximate External Area = 3773 sq ft / 350.5 sq m (Includes Garage & Annexe)
 Limited Use Area(s) = 265 sq ft / 24.6 sq m

For identification only - Not to scale



Floor plan produced in accordance with RICS Property Measurement 2nd Edition, Incorporating International Property Measurement Standards (IPMS2 Residential). © nichecom 2026. Produced for Hardings. REF: 1512677



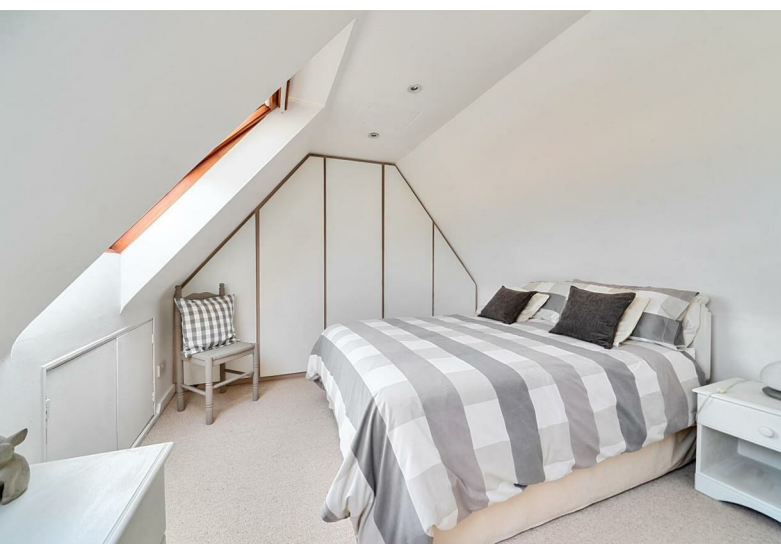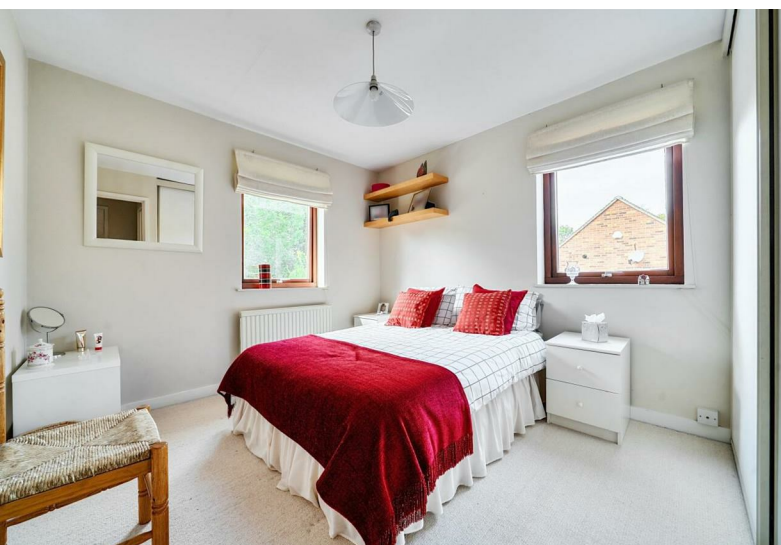

11 High Street, Windsor, Berkshire, SL4 1LD,
T: 01753 833 118 | E: info@hardings.co.uk
www.hardings.co.uk

