



## Flat 15

Walsingham House, London

Council Tax band: D


Tenure: Leasehold

EPC Energy Efficiency Rating: D

EPC Environmental Impact Rating: B

- Lease- 117 Years
- Ground Rent- £250
- Service Charge- £2400



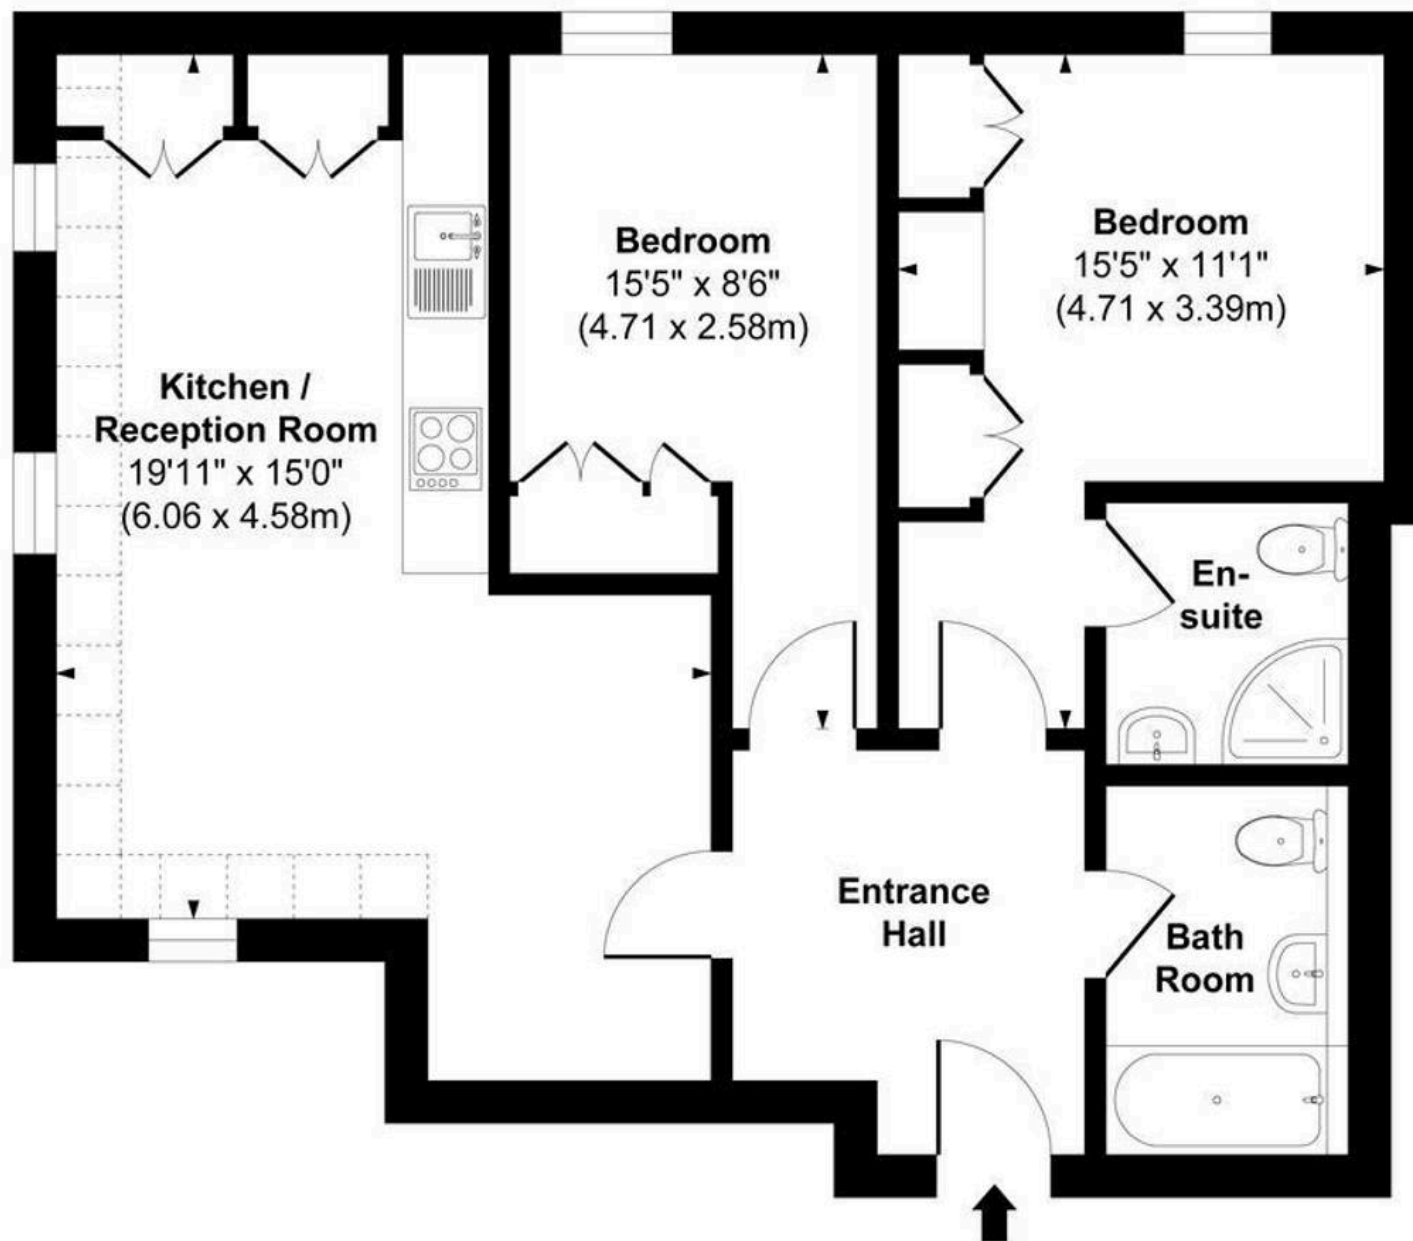

**Approx. Gross Internal Floor Area 696 sq. ft / 64.70 sq. m.**

This floorplan is intended for illustrative purposes only and should be used as a general guide. All measurements are approximate and not to scale.  
Exact dimensions should be independently verified



## Spencer & Sener

14 High Street, Barnet - EN5 5RU

0208 441 7499

[property@spencerandsenerproperty.com](mailto:property@spencerandsenerproperty.com)

[www.spencerandsener.com](http://www.spencerandsener.com)

