

4 Foxcovert Lane, Lower Peover

Knutsford

£675,000

GASCOIGNE HALMAN

THE AREA'S LEADING ESTATE AGENCY









4 Foxcovert Lane

Lower Peover, Knutsford

Council Tax band: D

Tenure: Freehold

EPC Energy Efficiency Rating: F

EPC Environmental Impact Rating:

- Beautifully Presented & Extended Semi-Detached House
- Three Generous Bedrooms & Two Bathrooms
- Stunning Open Plan Living Dining Kitchen with Island
- Bi-Fold Doors & Multiple Velux Windows
- Bay Fronted Living Room with Log-Burning Stove
- Versatile Snug or Dedicated Home Office
- Private Garden Adjoining Open Cheshire Countryside
- Sought-After Lower Peover Location

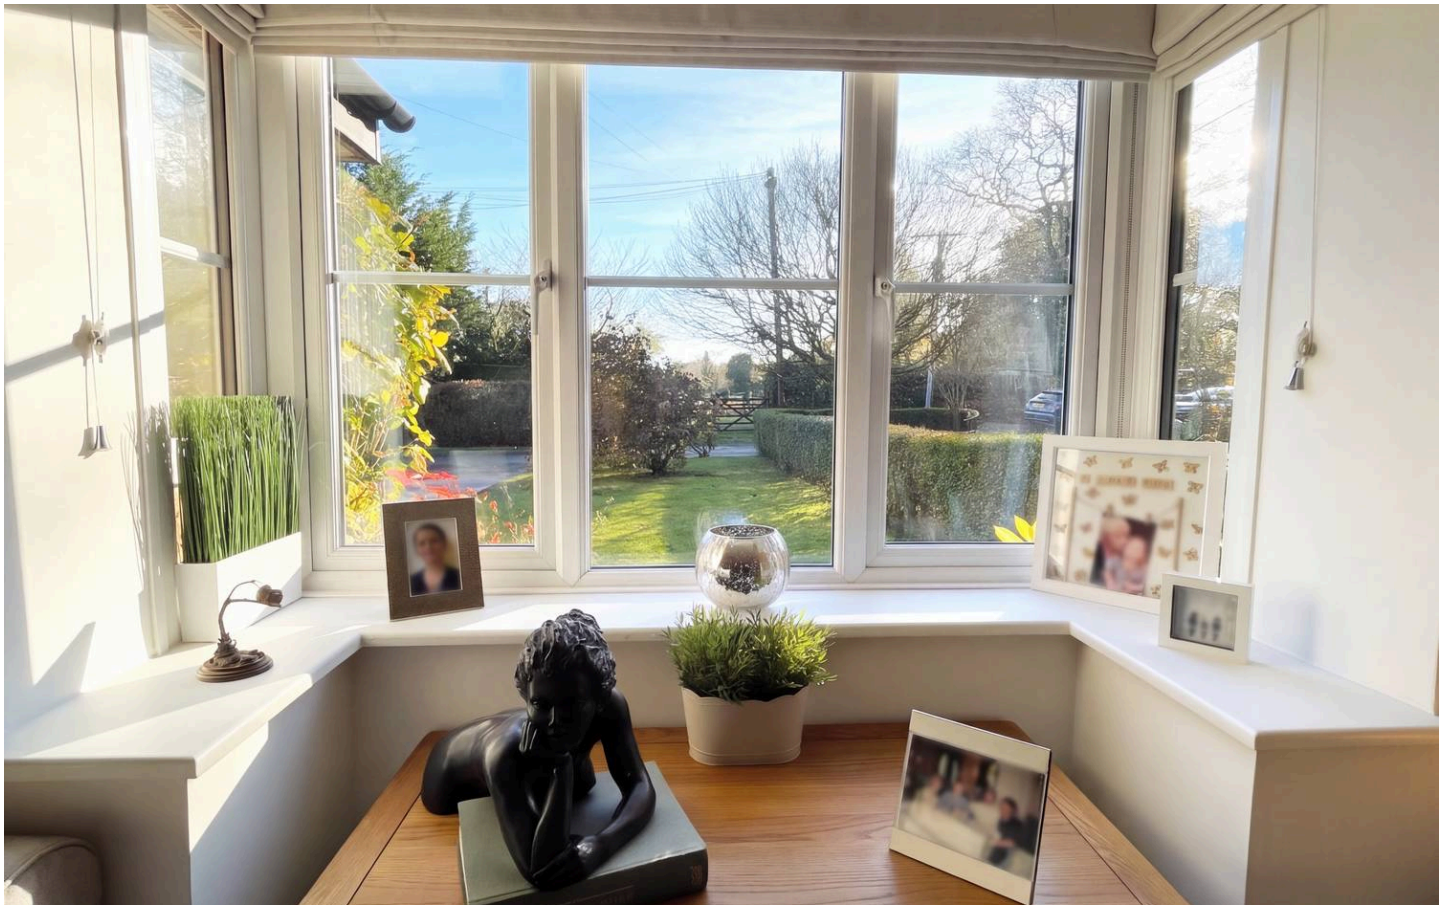





4 Foxcovert Lane

Lower Peover, Knutsford

An attractive, beautifully presented and thoughtfully extended three bedroom, two bathroom semi-detached house, enjoying a well-tended private rear garden adjoining fabulous open Cheshire countryside. Situated on the highly sought after Foxcovert Lane in the desirable village of Lower Peover, the property enjoys an enviable position close to local amenities, the highly regarded Ofsted 'Outstanding' primary school and the popular Bells of Peover public house. The location is also ideally positioned for access to major motorway networks, providing excellent connectivity throughout the Northwest and beyond.

Our client purchased the property and subsequently undertook a comprehensive programme of refurbishment and improvement, completely transforming the house whilst also extending to the rear. The result is an exceptional family home, with a superb open plan living dining kitchen forming the heart of the home.

The spacious and particularly versatile accommodation briefly comprises: Entrance Porch, bay-fronted formal living room with log-burning stove, versatile snug or home office, and an impressive open plan living, dining and kitchen space incorporating a central island, bi-fold doors and multiple Velux windows, which flood this wonderful everyday living space with natural light. Further benefits include a separate utility room and downstairs WC.

To the first floor are three generous and beautifully presented bedrooms, with the principal bedroom enjoying attractive rear facing countryside views and a well-appointed en-suite shower room. The

















4 Foxcovert Lane

Lower Peover, Knutsford

An attractive, beautifully presented and thoughtfully extended three bedroom, two bathroom semi-detached house, enjoying a well-tended private rear garden adjoining fabulous open Cheshire countryside. Situated on the highly sought after Foxcovert Lane in the desirable village of Lower Peover, the property enjoys an enviable position close to local amenities, the highly regarded Ofsted 'Outstanding' primary school and the popular Bells of Peover public house. The location is also ideally positioned for access to major motorway networks, providing excellent connectivity throughout the Northwest and beyond.

Our client purchased the property and subsequently undertook a comprehensive programme of refurbishment and improvement, completely transforming the house whilst also extending to the rear. The result is an exceptional family home, with a superb open plan living dining kitchen forming the heart of the home.

The spacious and particularly versatile accommodation briefly comprises: Entrance Porch, bay-fronted formal living room with log-burning stove, versatile snug or home office, and an impressive open plan living, dining and kitchen space incorporating a central island, bi-fold doors and multiple Velux windows, which flood this wonderful everyday living space with natural light. Further benefits include a separate utility room and downstairs WC.

To the first floor are three generous and beautifully presented bedrooms, with the principal bedroom enjoying attractive rear facing countryside views and a well-appointed en-suite shower room. The









GROUND FLOOR
720 sq.ft. (66.9 sq.m.) approx.

1ST FLOOR
536 sq.ft. (49.8 sq.m.) approx.

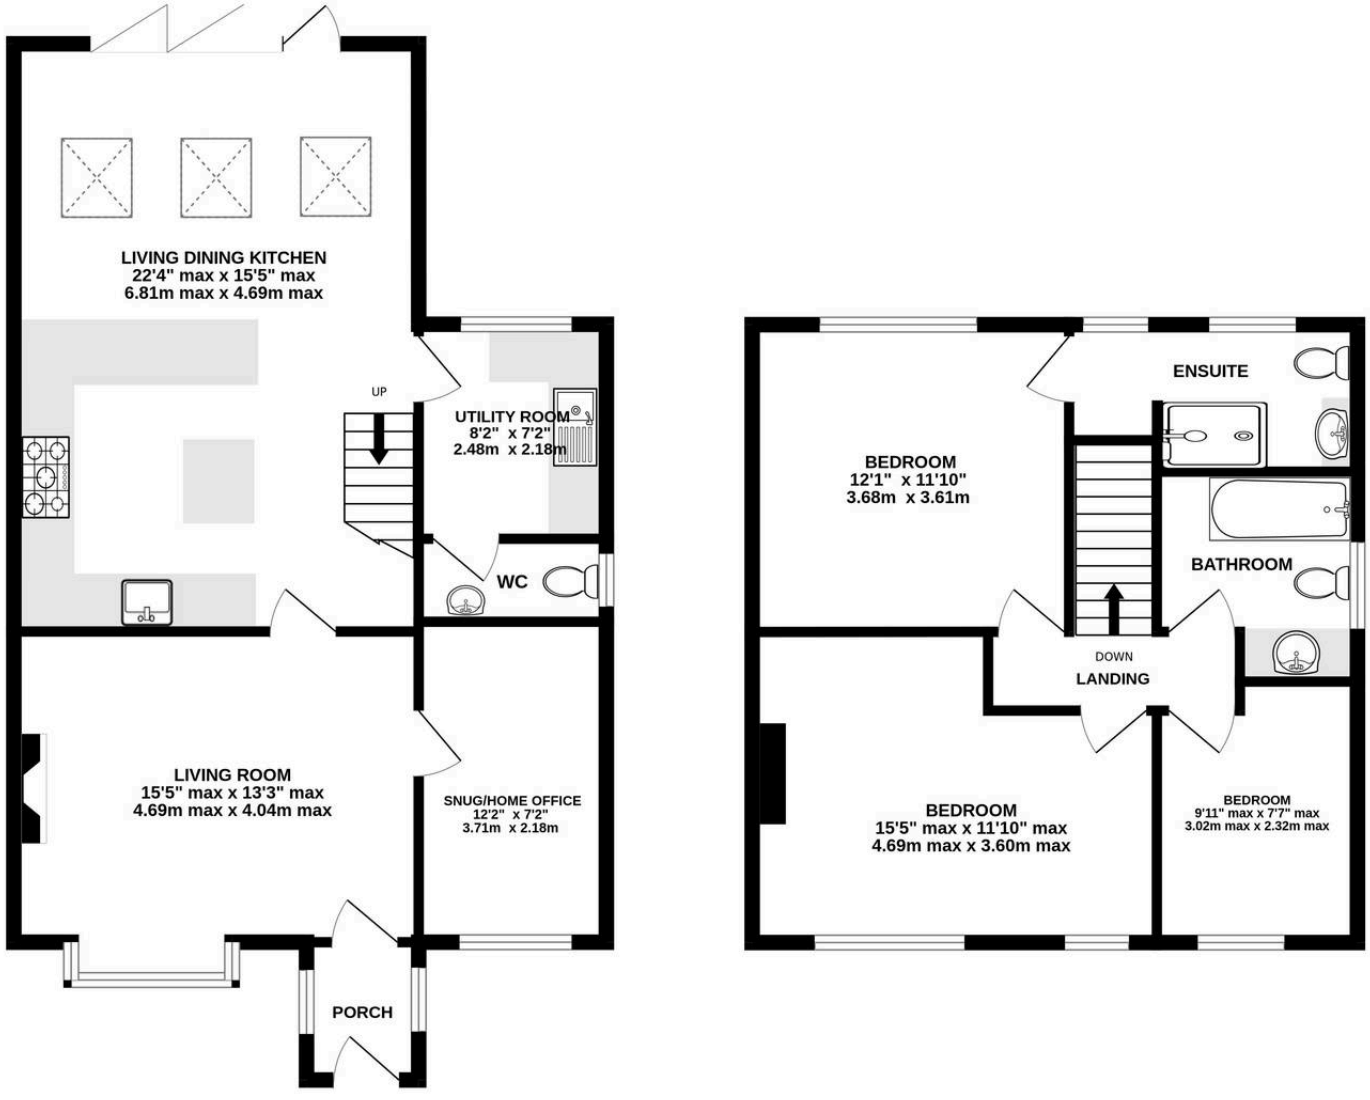

TOTAL FLOOR AREA : 1256 sq.ft. (116.6 sq.m.) approx.

Measurements are approximate. Not to scale. Illustrative purposes only
Made with Metropix ©2026

You can include any text here. The text can be modified upon generating your brochure.

GASCOIGNE HALMAN

THE AREA'S LEADING ESTATE AGENCY