



Heathfield Gardens, London, W4

Guide Price £1,250,000

WHITMAN & CO.

SALES · LETTINGS · COMMERCIAL



A well presented, wider than average end of terrace period home located on this sought after residential road running South off Turnham Green.

The house comprises; entrance hall, front reception room, full-width West facing kitchen/family room with larder, a sunny private garden with side access, utility room, WC, master bedroom with luxury ensuite, three further double bedrooms, family bathroom, extensive eaves storage, secure covered store, a host of character features.

Heathfield Gardens is a wide tree-lined street within a short walk of Chiswick High Road's shops, cafes and restaurants. Transport links include Gunnersbury and Chiswick Park Stations, local bus routes and easy access onto the A4/M4 for routes in and out of London.







Heathfield Gardens, W4

Approximate gross internal area
167.87 sq m / 1807 sq ft
(Including Eaves Storage)
Eaves Storage : 16.63 sq m / 179 sq ft

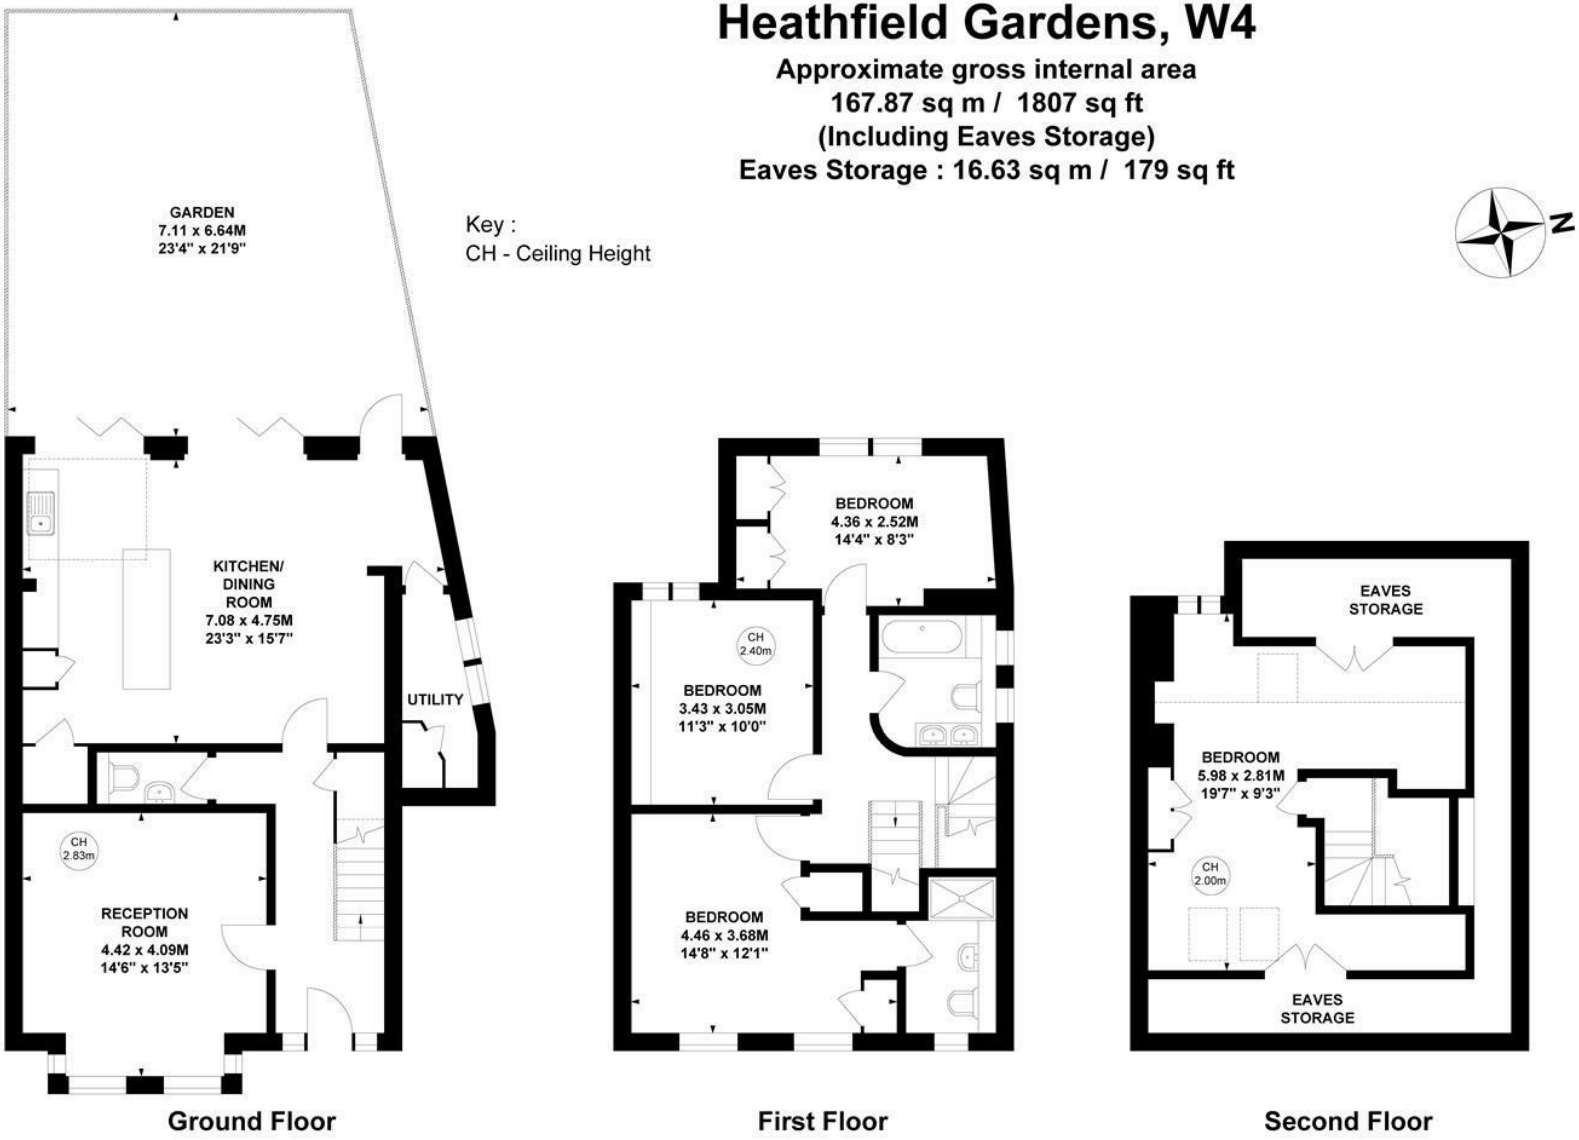

Not to scale, for guidance only and must not be relied upon as a statement of fact.
All measurements and areas are approximate only

- End of terrace period home
- Full width kitchen/family room
- Close to Chiswick High Road
- West facing garden
- Sought after residential road
- Master bedroom with ensuite

Tenure - Freehold
Local Authority - Hounslow
Council Tax - Band G

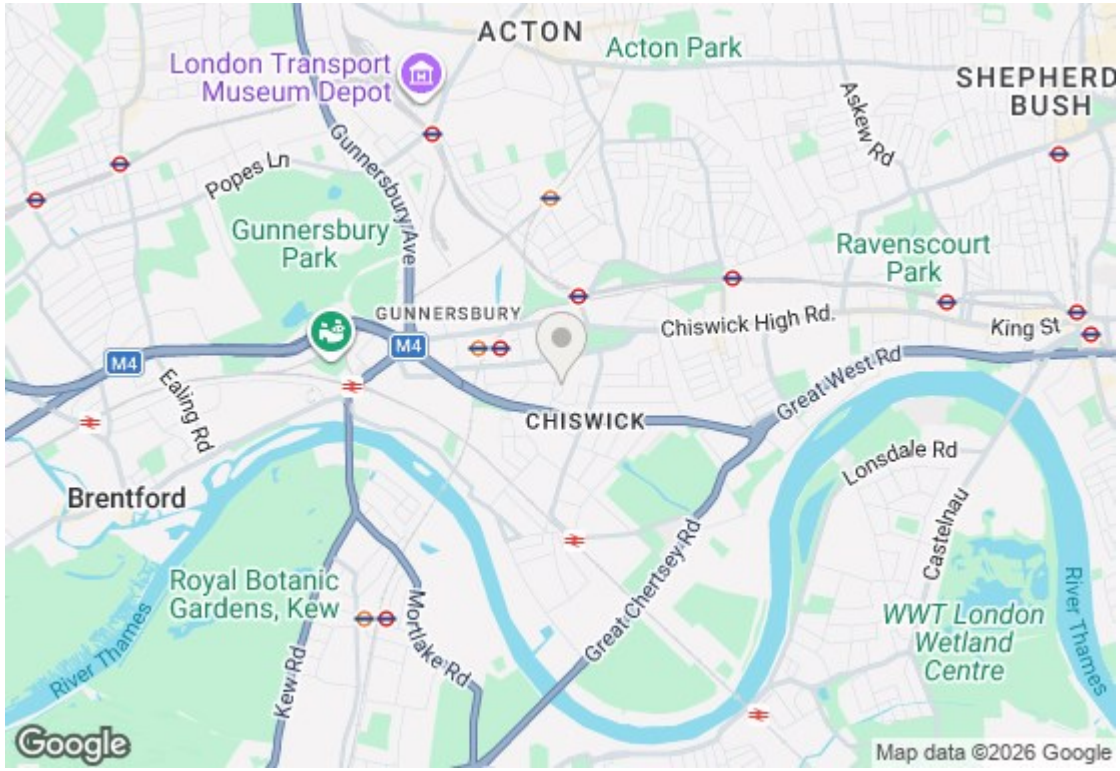
ACTON
Acton Park
London Transport Museum Depot
SHEPHERD BUSH
Askew Rd
Popes Ln
Gunnersbury Ave
Gunnersbury Park
Ravenscourt Park
GUNNERSBURY
Chiswick High Rd.
King St
M4
M4
Ealing Rd
CHISWICK
Great West Rd
Lonsdale Rd
Brentford
Castelnau
Royal Botanic Gardens, Kew
River Thames
Great Chertsey Rd
Mortlake Rd
Kew Rd
WWT London Wetland Centre
River Thames
Google
Map data ©2026 Google





