


CORPORAL ROBERTS CLOSE, HEMLINGTON, MIDDLESBROUGH, TS8 9SP

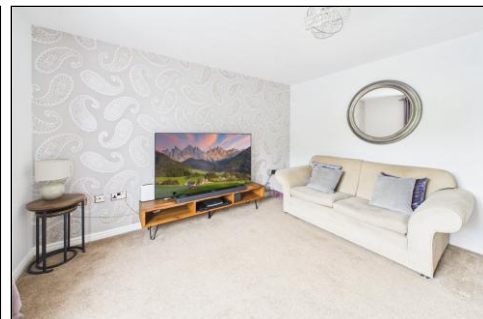

- ▲ Three-bedroom detached family home
- ▲ Generous corner plot
- ▲ Spacious lounge
- ▲ Open-plan kitchen/dining room
- ▲ Utility room and downstairs WC

- ▲ Principal bedroom with en-suite shower room
- ▲ Detached double garage and ample off-street parking
- ▲ Enclosed rear garden
- ▲ Popular residential location

Offers Over £195,000

www.michaelpoole.co.uk

Michael Poole
sales | lettings | auctions



Situated on a generous corner plot within the ever-popular Corporal Roberts Close, this well-presented three-bedroom detached family home offers spacious and well-proportioned accommodation throughout, making it an ideal purchase for growing families.

The ground floor comprises a welcoming entrance hall, a bright and spacious lounge, and an impressive open-plan kitchen/dining room providing the perfect space for both everyday family life and entertaining. A separate utility room and convenient downstairs WC adding further practicality.

To the first floor are three generously sized bedrooms, with the principal bedroom benefiting from its own en-suite shower room, alongside a modern family bathroom serving the remaining bedrooms.

Externally, the property occupies an enviable corner plot with enclosed gardens, whilst to the rear there is ample off-street parking leading to a detached double garage, providing excellent storage and secure parking.

Offering spacious accommodation, excellent outdoor space and a sought-after location close to local amenities, schools and transport links, this fantastic family home is one not to be missed.

TO VIEW: Tel: **01642 955625**
95 Guisborough Road, Nunthorpe, TS7 0JS

www.michaelpoole.co.uk

Michael Poole
sales | lettings | auctions

CORPORAL ROBERTS CLOSE, TS8 9SP

Mains Utilities

Gas Central Heating

Mains Sewerage

No Known Flooding Risk

No Known Legal Obligations

Standard Broadband & Mobile Signal

No Known Rights of Way

BUYERS IDENTIFICATION CHECK(S)



Should a purchaser(s) have an offer accepted on a property marketed by Michael Poole Estate Agents they will need to undertake an identification check. This is done to meet our obligation under Anti Money Laundering Regulations (AML) and is a legal requirement. We use a third party service to verify your identity; this is not a credit check and will have no effect on credit history. The cost of these checks is £36 inc. VAT per buyer, which is paid in advance, when an offer is agreed and prior to a sales memorandum being issued. This charge is non-refundable.

AGENTS REF: - JS/LS/NUN260445/16072026

Council Tax Band: D

Tenure: Freehold


TO VIEW: Contact our Nunthorpe office on Tel: 01642 955625

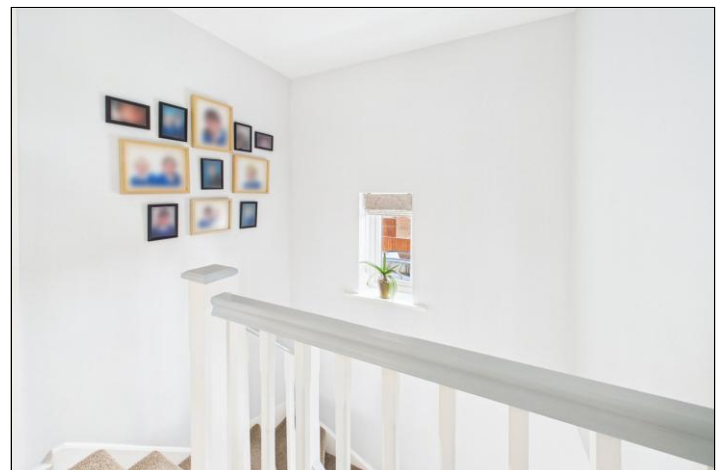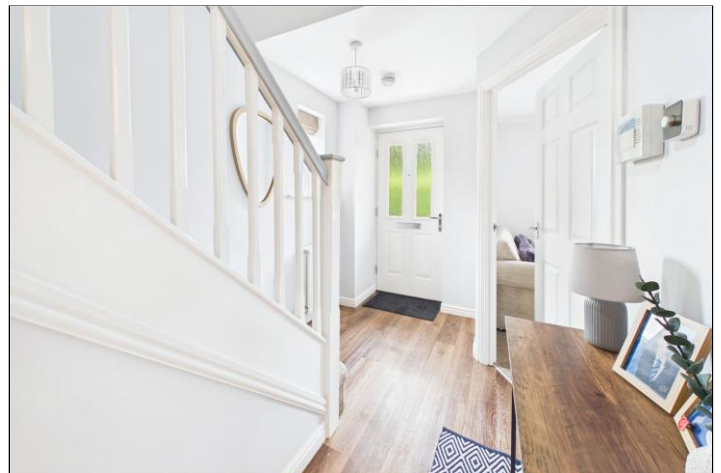


CORPORAL ROBERTS CLOSE, TS8 9SP



CORPORAL ROBERTS CLOSE, TS8 9SP

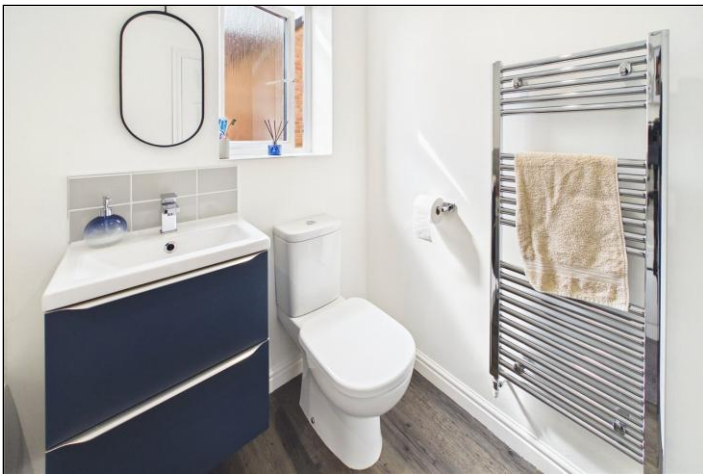

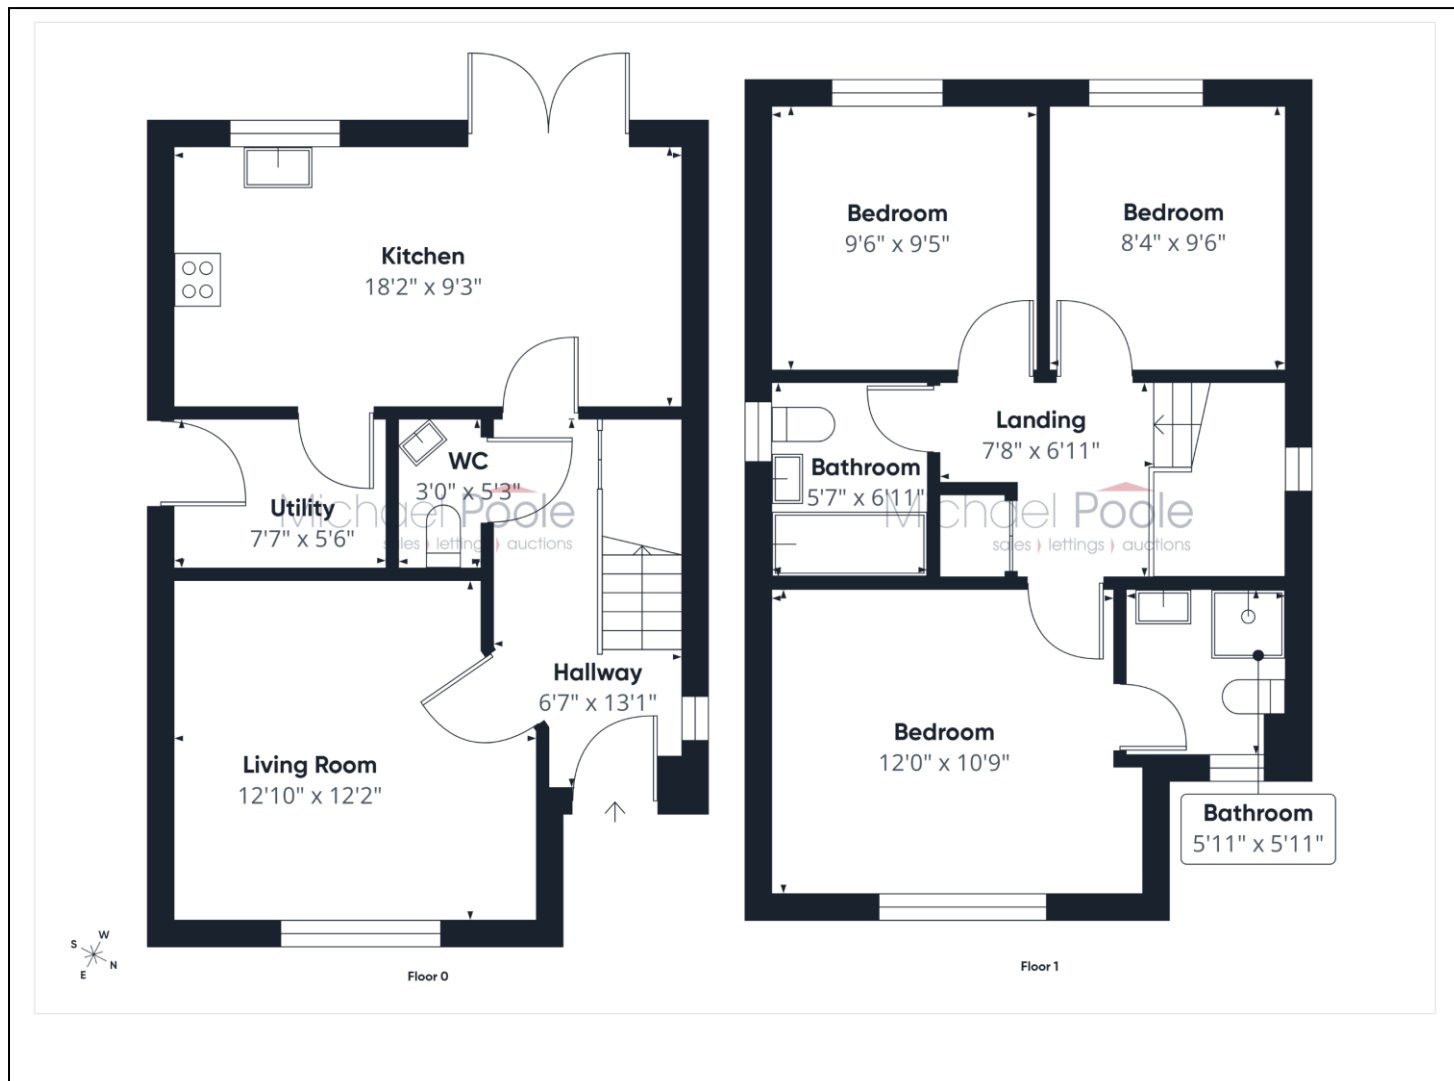

The information provided about this property does not constitute or form part of an offer or contract, nor may it be regarded as representations. All interested parties must verify accuracy and your solicitor must verify tenure and lease information, fixtures and fittings and, where the property has been recently constructed, extended or converted, that planning/building regulation consents are in place. All dimensions are approximate and quoted for guidance only, as are floor plans which are not to scale, and their accuracy cannot be confirmed. Reference to appliances and/or services does not imply that they are necessarily in working order or fit for the purpose. We offer our clients an optional conveyancing service, through panel conveyancing firms, via MWU and we receive on average a referral fee of one hundred and thirty pounds, only on completion of the sale. If you do use this service, the referral fee is included within the amount that you will be quoted by our suppliers. All quotes will also provide details of referral fees payable.



TO VIEW: Contact our Nunthorpe Office on Tel: **01642 955625**
95 Guisborough Road, Nunthorpe, TS7 0JS