Lower Road

Maidenhead • Berkshire • SL6 9HF

Guide Price: £895,000



coopers

est 1986

Lower Road

Maidenhead • Berkshire • SL6 9HF

A well proportioned four bedroom semi-detached family home, ideally situated on Lower Road in the heart of the highly sought after village of Cookham, within walking distance of local amenities and the train station. The ground floor offers a previously extended 537 sq ft open plan kitchen/dining/family room, utility room, separate sitting room and a versatile bedroom with an adjoining shower room. Upstairs are three further bedrooms, with the main bedroom benefiting from an en-suite, dressing room and walk in wardrobe. The walk in wardrobe also offers the potential to be converted into a fifth bedroom and additionally a family bathroom. Outside, the property benefits from driveway parking, a private tiered garden and a detached storage office, providing excellent potential for use as a home office, gym or workshop.

In the heart of Cookham Village

Previously extended

Open plan living/kitchen/dining room

Utility room & downstairs shower room

Separate living room

Generous main bedroom

En-suite & dressing room

Driveway parking

Versatile outbuilding

Walking distance to amenities

These particulars are intended as a guide and must not be relied upon as statements of fact. Your attention is drawn to the Important Notice on the last page.
















Lower Road, Cookham, Maidenhead, SL6

Approximate Area = 175.43 Square meters / 1888.31 Square feet
Outbuilding Area = 15.51 Square meters / 166.94 Square feet
Total Area = 190.94 Square meters / 2055.26 Square feet
For identification only - Not to scale

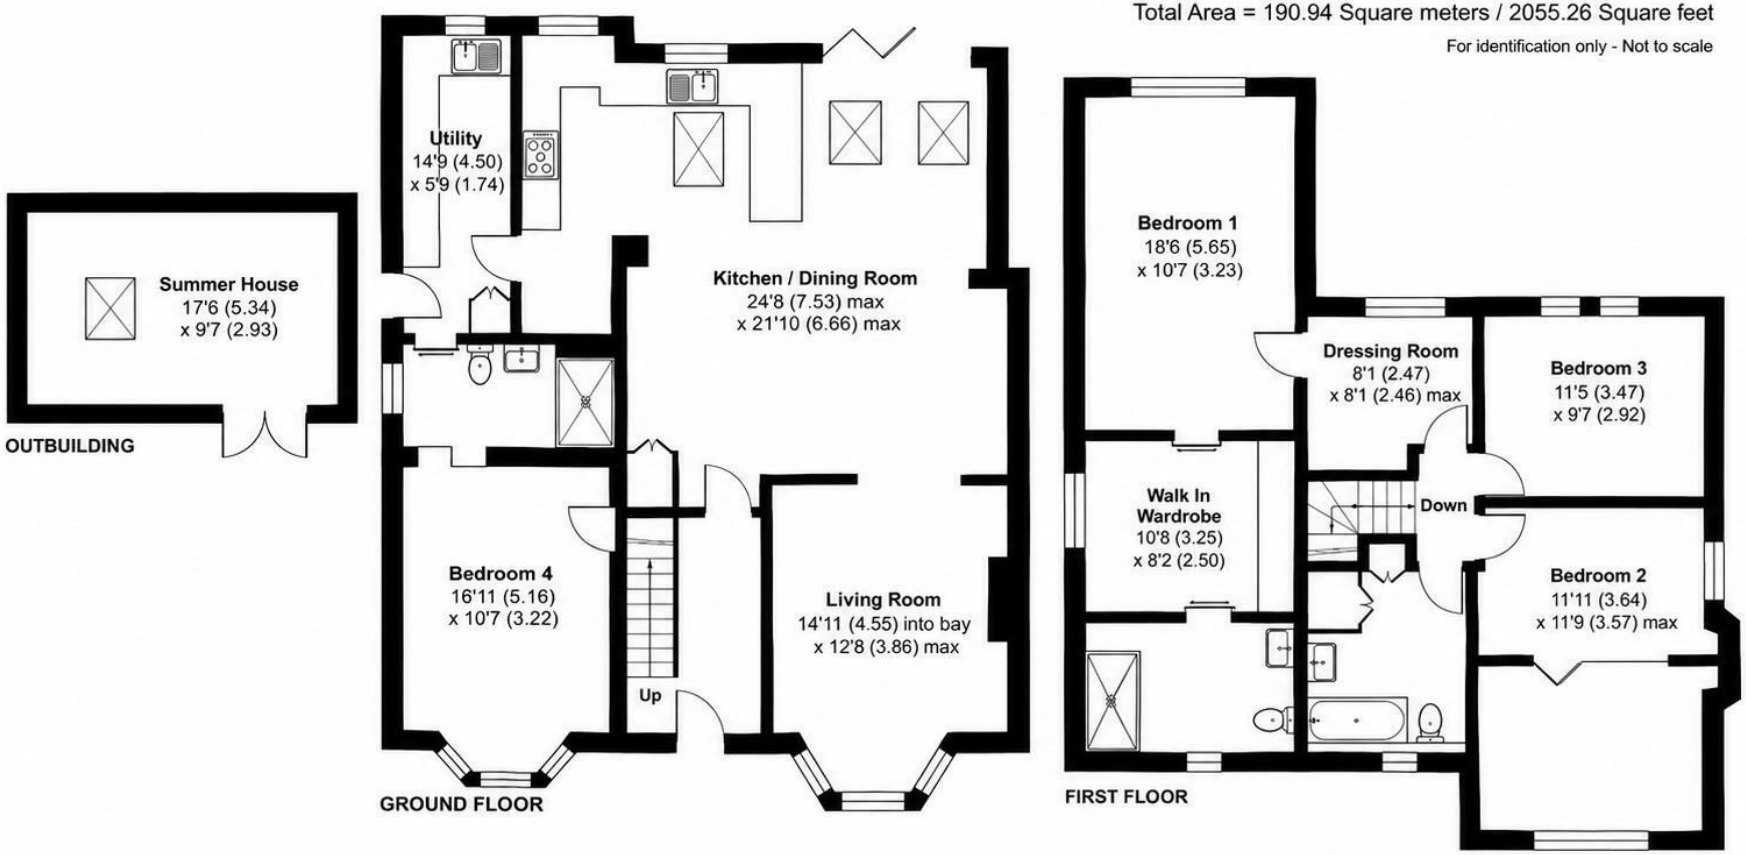


Floor plan produced in accordance with RICS Property Measurement 2nd Edition, Incorporating International Property Measurement Standards (IPMS2 Residential). Produced for Coopers. REF: 1516776

© nichecom 2026.

coopers est 1986

42 Queen Street, Maidenhead,
, SL6 1HZ
maidenhead@coopersresidential.co.uk

CoopersResidential.co.uk

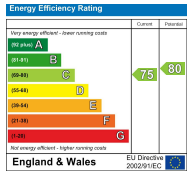

Important Notice: These particulars, whilst believed to be accurate are set out as a general outline only for guidance and do not constitute any part of an offer or contract. Intending purchasers should not rely on them as statements or representation of fact, but must satisfy themselves by inspection or otherwise has the authority to make or give any representation or warranty in respect of the property.