HARDINGS










Grove Road

Guide Price £900,000




An attractive and beautifully presented four bedroom period villa with impressively high ceilings and wide rooms, located on a popular residential road, just a short walk to Windsor town centre, The Long Walk and mainline rail links to London. Remodelled and extended by the current owner, the property further benefits from cloakroom, kitchen/diner, loft conversion and landscaped garden.

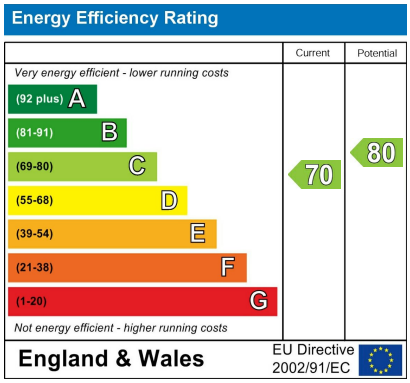

Features

- Four Bedroom Period Villa
- Elegant Accommodation with High Ceilings and Period Features
- Short Walk to Windsor Town Centre, The Long Walk and Mainline British Rail Links to London
- Double Reception Room
- Extended Kitchen with Partial Side Return
- Landscaped Garden
- Permit Parking
- Two Bathrooms & Cloakroom

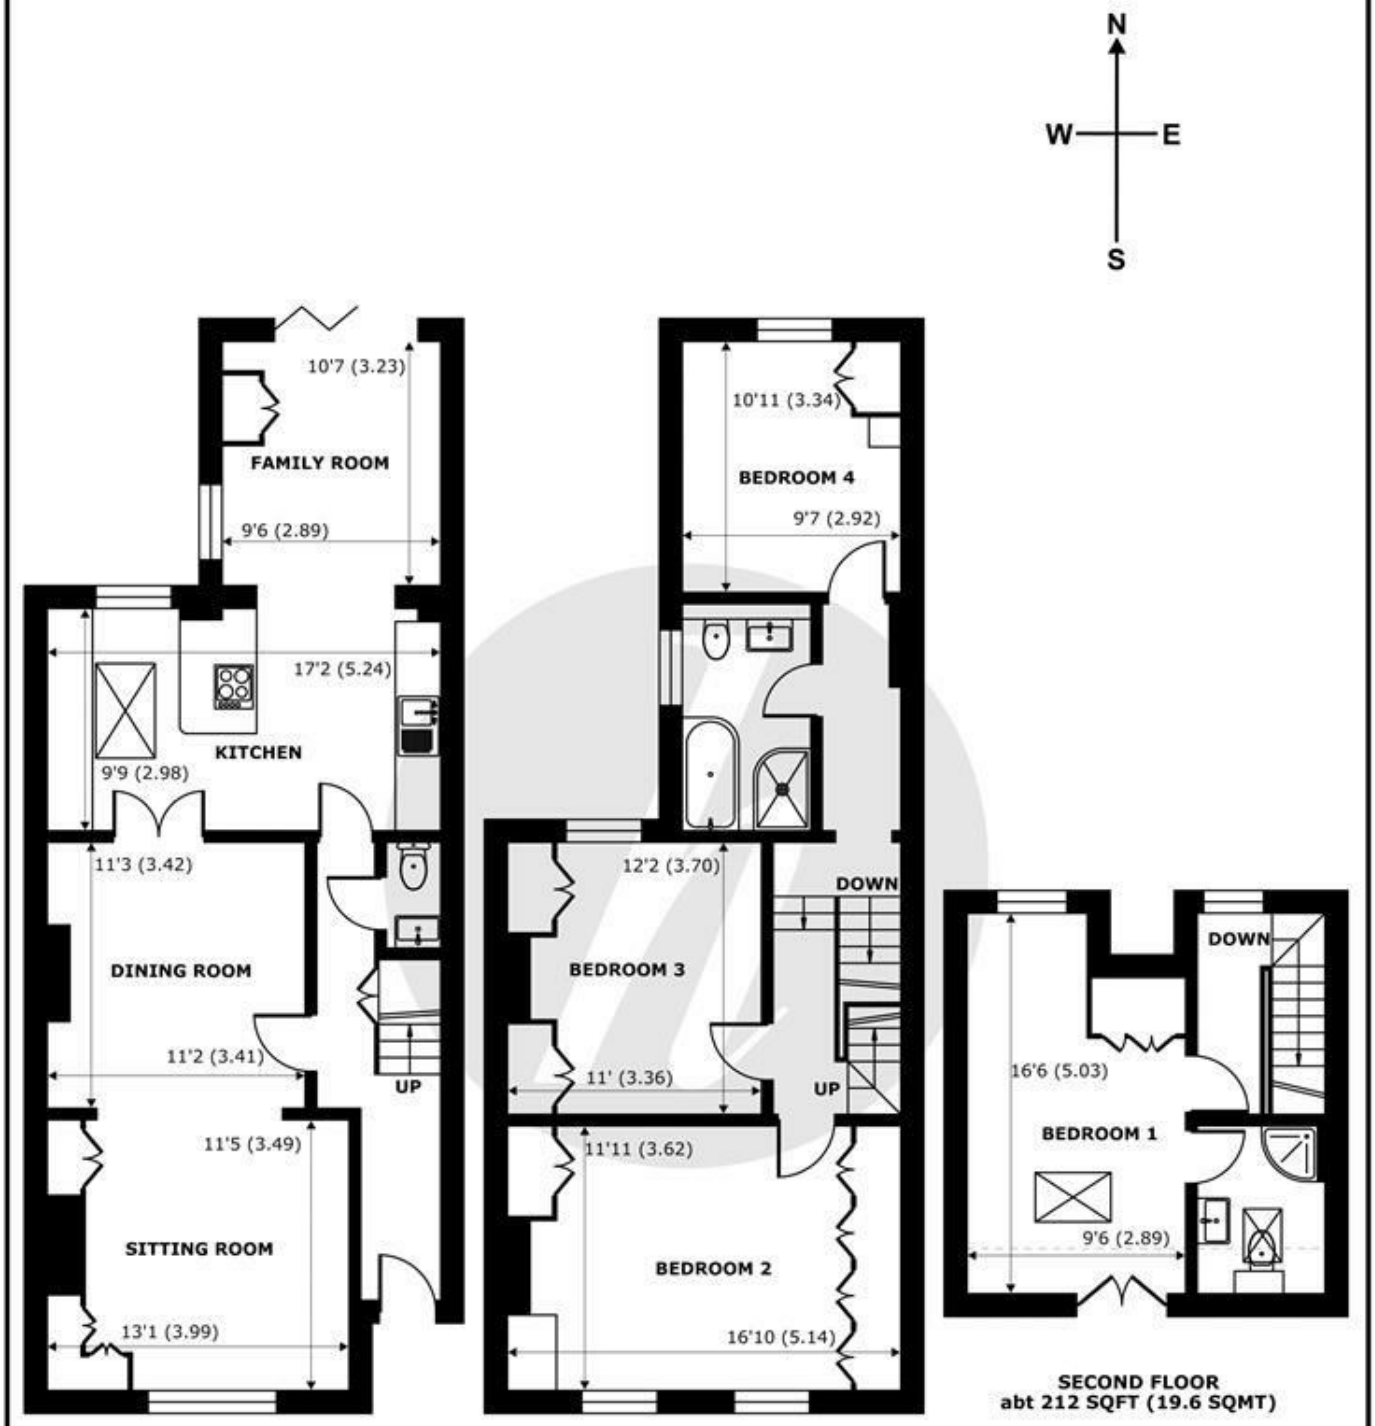

GROUND FLOOR
abt 800 SQFT (74.3 SQMT)

FIRST FLOOR
abt 612 SQFT (56.8 SQMT)

SECOND FLOOR
abt 212 SQFT (19.6 SQMT)

Grove Road, Windsor, SL4

Approximate Internal Area = 1497 sq ft / 139 sq m
Approximate External Area = 1854 sq ft / 172.2 sq m
Limited Use Area(s) = 31 sq ft / 2.8 sq m

For identification only - Not to scale

Floor plan produced in accordance with RICS Property Measurement 2nd Edition, Incorporating International Property Measurement Standards (IPMS2 Residential). Produced for Hardings. REF: 1380257

©nichecom 2025.

HARDINGS













11 High Street, Windsor, Berkshire, SL4 1LD,
T: 01753 833 118 | E: info@hardings.co.uk
www.hardings.co.uk