



Highcroft Avenue, Oadby

£475,000 Freehold

Four-bedroom detached home in Oadby. Features two reception rooms, study, garage, driveway parking, and large garden near Beauchamp College. Excellent potential to extend.





Entrance Porch

With internal door to entrance hall.

Entrance Hall

Stairs to first floor, understairs storage cupboard, laminate flooring, radiator.

Reception One

15' 1" x 12' 6" (4.60m x 3.80m)

With double-glazed bay window to front elevation, double-glazed window to side elevation, gas fire with brick surround, radiator.

Reception Two


17' 1" x 12' 6" (5.20m x 3.80m)

With double-glazed doors to the rear garden, double-glazed window to the side elevation, electric fire, radiator.

Kitchen

14' 5" x 12' 10" (4.40m x 3.90m)

With a double-glazed window to the rear elevation, built-in oven, gas hob with stainless steel chimney hood over, plumbing for dishwasher, space for tumble dryer, sink with a range of wall and base units with work surfaces over, wall-mounted boiler, inset ceiling spotlights, laminate flooring, opening with door to side elevation.

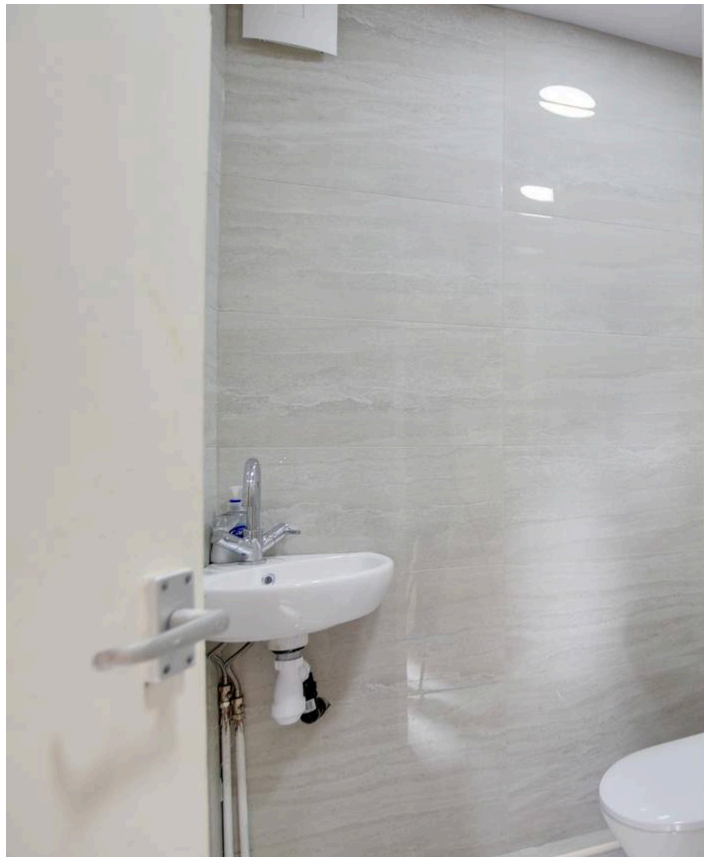

Utility Room

6' 3" x 5' 3" (1.90m x 1.60m)

With a window to the side elevation, stainless steel sink and drainer unit, plumbing for washing machine, kitchen and hallway with door to hallway and laminate flooring.

Bedroom Four

9' 10" x 8' 10" (3.00m x 2.70m)

With double-glazed window to rear elevation, fitted wardrobes, and radiator.

Ground Floor Shower Room

5' 11" x 4' 7" (1.80m x 1.40m)

With a toilet, shower cubicle, manual WC, wash hand basin, double-glazed window to front elevation, extractor fan, tiled walls, tiled floor, heated towel rail.

First Floor Landing


Double-glazed window to side elevation.


Bedroom One

15' 1" x 11' 2" (4.60m x 3.40m)

With a double-glazed bay window on the front elevation, an additional double-glazed window on the side elevation, laminate flooring, and a radiator.



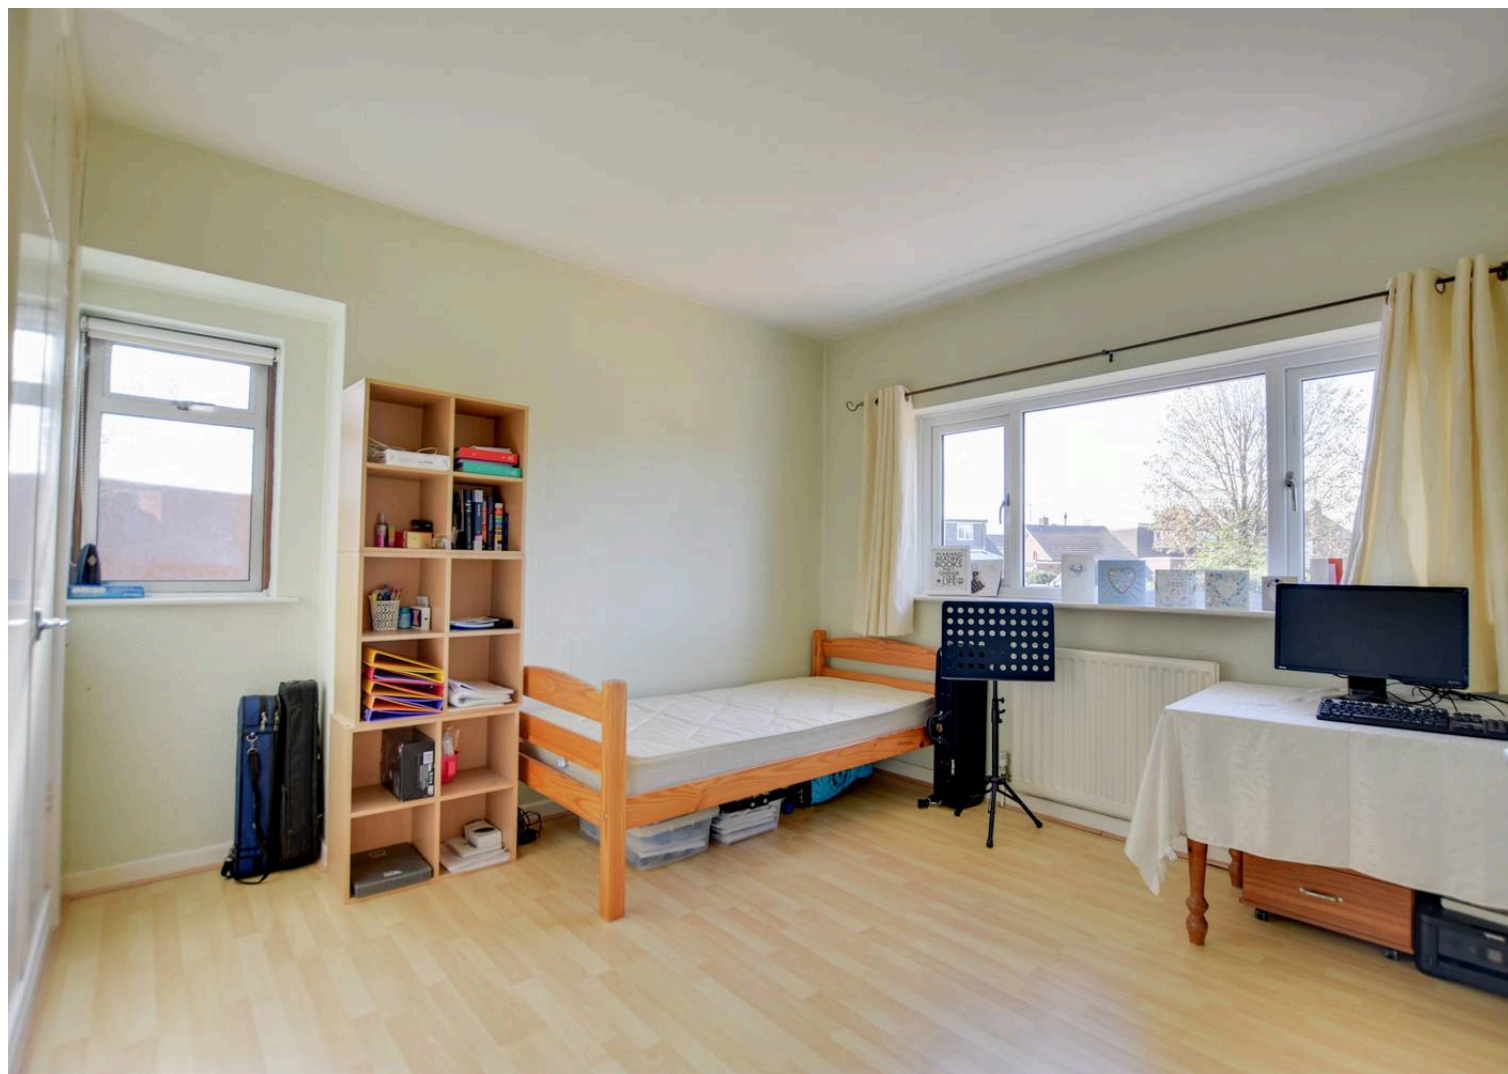

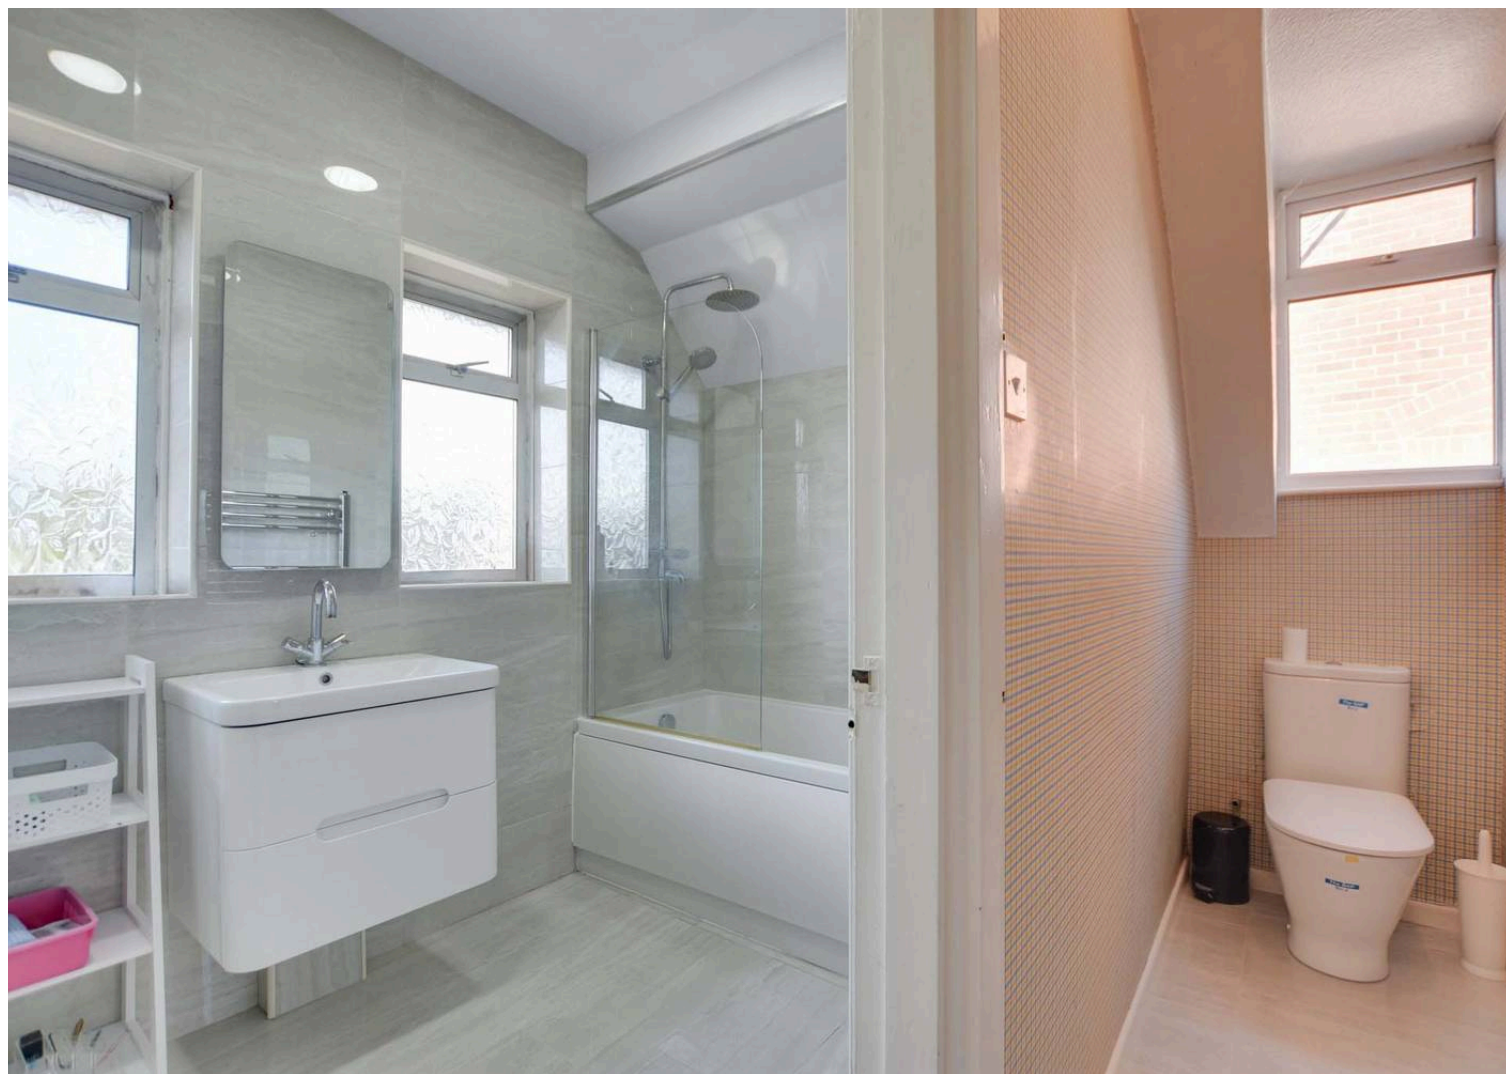



Bedroom Two

11' 6" x 11' 2" (3.50m x 3.40m)

With double-glazed window to rear elevation and side elevation, built-in wardrobe, laminate flooring, radiator.

Bedroom Three

10' 2" x 8' 6" (3.10m x 2.60m)

With a double glazed window to front elevation, built-in wardrobe, laminate flooring, radiator.

Store Room/Study

8' 10" x 4' 7" (2.70m x 1.40m)

With a double-glazed window to the side elevation.

Bathroom

7' 10" x 5' 3" (2.40m x 1.60m)

With two double-glazed windows to the rear elevation, bath with shower and handheld shower, wash hand basin, tiled walls, tiled floor, storage cupboard, heated towel rail.

WC

6' 7" x 2' 7" (2.00m x 0.80m)

With double glazed window to side elevation, low-level WC, tiled floor, loft access.

Garden

Paved patio with steps leading to a mainly lawned rear garden, with further steps leading to a second lawn area with a greenhouse, a variety of mature shrubs and trees along the borders, fencing, a hedged perimeter, and side access. Also has outside lighting and an outside tap.

Driveway

Driveway providing off-road parking with hedging and a fenced perimeter.

Garage

With an up-and-over door to the front elevation, power, and lighting.



Ground floor



1st floor

FLOOR PLAN CREATED BY CUBICASA APP. MEASUREMENTS DEEMED HIGHLY RELIABLE BUT NOT GUARANTEED.





The property is ideally situated for Oadby's highly regarded schools and benefits from nearby bus links into Leicester City Centre, with its professional quarters and train station. A wide range of amenities are available along The Parade in Oadby Town Centre, including three mainstream supermarkets. Leisure and recreational facilities such as Leicester Racecourse, the University of Leicester Botanic Gardens, Parklands Leisure Centre, and Glen Gorse Golf Club are also close by.

Council Tax band: E

Tenure: Freehold

EPC Energy Efficiency Rating:

EPC Environmental Impact Rating:

We'll keep you moving...



We must inform all prospective purchasers that the measurements are taken by an electronic take and are provided as a guide only and they should not be used as accurate measurements. We have not tested any mains services, gas or electric appliances, or fixtures and fittings mentioned in these details, therefore, prospective purchasers should satisfy themselves before committing to purchase. Intending purchasers must satisfy themselves by inspection or otherwise to the correctness of the statements contained in these particulars. Knightsbridge Estate Agents (nor any person in their employment) has any authority to make any representation or warranty in relation to the property. The floor plans are not to scale, and are intended for use as a guide to the layout of the property only. They should not be used for any other purpose. We are required by law to conduct anti-money laundering checks on all those selling or buying a property. Whilst we retain responsibility for ensuring checks and any ongoing monitoring are carried out correctly, the initial checks are carried out on our behalf by Lifetime Legal who will contact you once you have agreed to instruct us in your sale or had an offer accepted on a property you wish to buy. The cost of these checks is £60 (incl. VAT), which covers the cost of obtaining relevant data and any manual checks and monitoring which might be required. This fee will need to be paid by you in advance of us publishing your property (in the case of a vendor) or issuing a memorandum of sale (in the case of a buyer), directly to Lifetime Legal, and is non-refundable. We will receive some of the fee taken by Lifetime Legal to compensate for its role in the provision of these checks.