

CHATTERTON | REES

5G Vera Road

, London, SW6 6RW

£3,225 Per month

2 1 1

5G Vera Road





Description

Occupying the top floor of an attractive period building, this spacious two bedroom apartment offers over 900 sq ft of well proportioned accommodation, including useful eaves storage.

A welcoming entrance hall leads to all principal rooms. The property comprises two generous double bedrooms, a modern family bathroom and an impressive open plan kitchen, dining and reception room with doors opening onto a south facing Juliette balcony, allowing for plenty of natural light throughout the day.

Vera Road is a highly regarded residential street in the heart of Munster Village, ideally positioned for the cafés, restaurants and independent shops of both Munster Road and Fulham Palace Road. The wider amenities of Fulham Road and Parsons Green are also within easy reach, while Bishops Park, Fulham Palace and the Thames Path are all just a short walk away.

Un Furnished
Available Now


- Two Bedrooms
- Available now Unfurnished
- Period Building
- Large Open Plan Space
- Top Floor
- Great Storage








Floor Plan

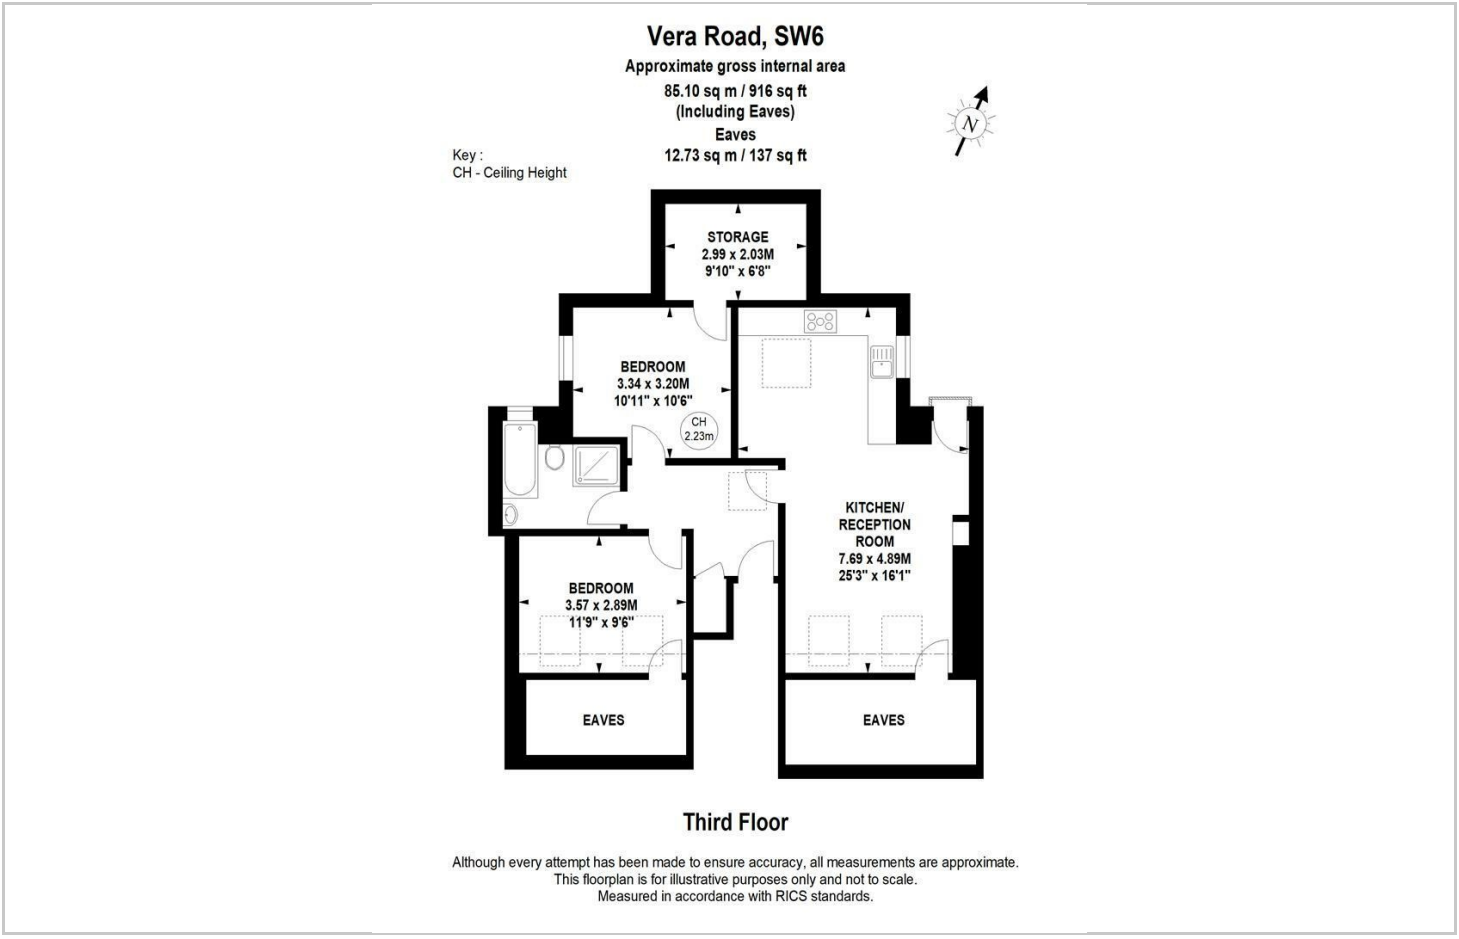



Although every attempt has been made to ensure accuracy, all measurements are approximate.
This floorplan is for illustrative purposes only and not to scale.
Measured in accordance with RICS standards.

Area Map

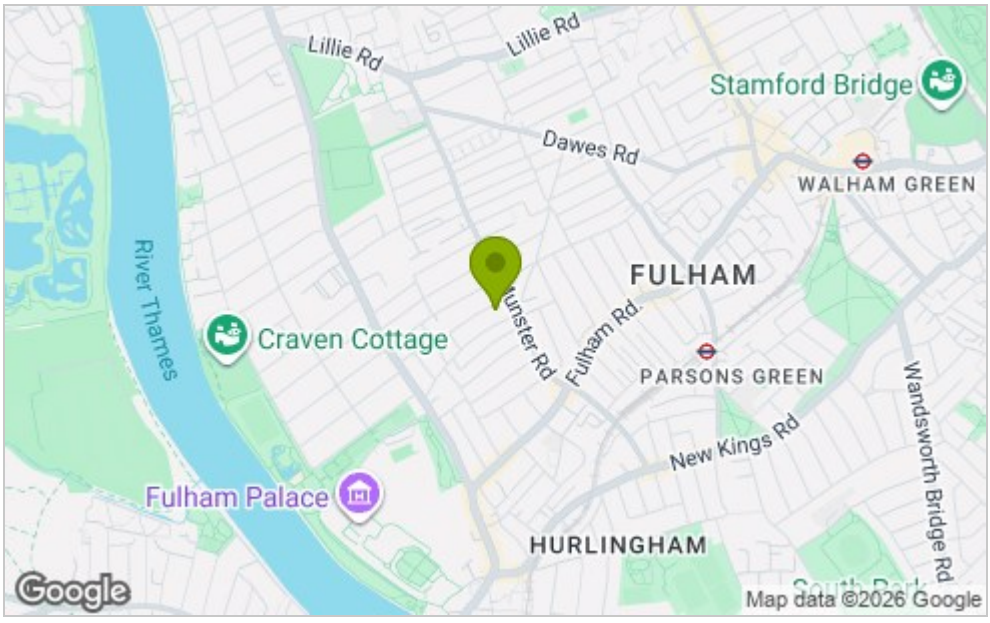

Energy Efficiency Graph

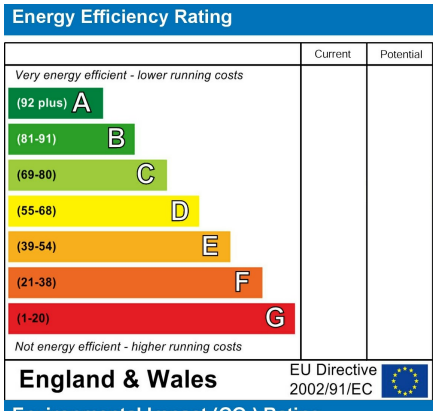

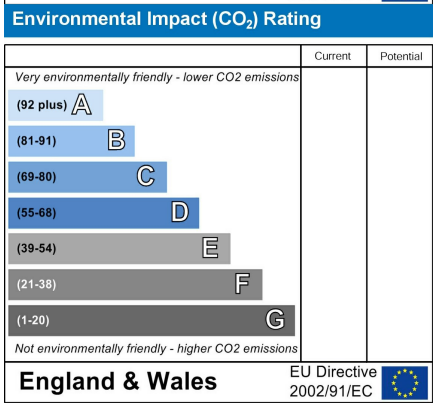

Viewing

Please contact our Chatterton Rees Office
on 020 3780 0580 if you wish to arrange a viewing appointment for this property
or require further information.

These particulars, whilst believed to be accurate are set out as a general outline only for guidance and do not constitute any part of an offer or contract. Intending purchasers should not rely on them as statements of representation of fact, but must satisfy themselves by inspection or otherwise as to their accuracy. No person in this firms employment has the authority to make or give any representation or warranty in respect of the property.