

Tanbridge House, Horsham, West Sussex RH12 1SH

£1,400 PCM

LINES & James

7 Tanbridge House

A unique two bedroom top flat flat situated in a popular development in the town with parking for two cars.


Lines & James are delighted to offer this stunning top floor apartment which benefits from its own private entrance. A grand staircase leads you to spacious accommodation which comprises: Large landing/dining area, fitted kitchen, sitting room, two double bedrooms, bathroom and shower room. The apartment has allocated parking for two cars and is situated in easy walking distance of the town centre.


- TOP FLOOR APARTMENT
- TWO BEDROOMS
- TWO BATHROOMS
- TWO PARKING SPACES
- UNFURNISHED
- EPC RATING
- COUNCIL TAX BAND C
- 12 MONTGHS +
- AVAILABLE NOW









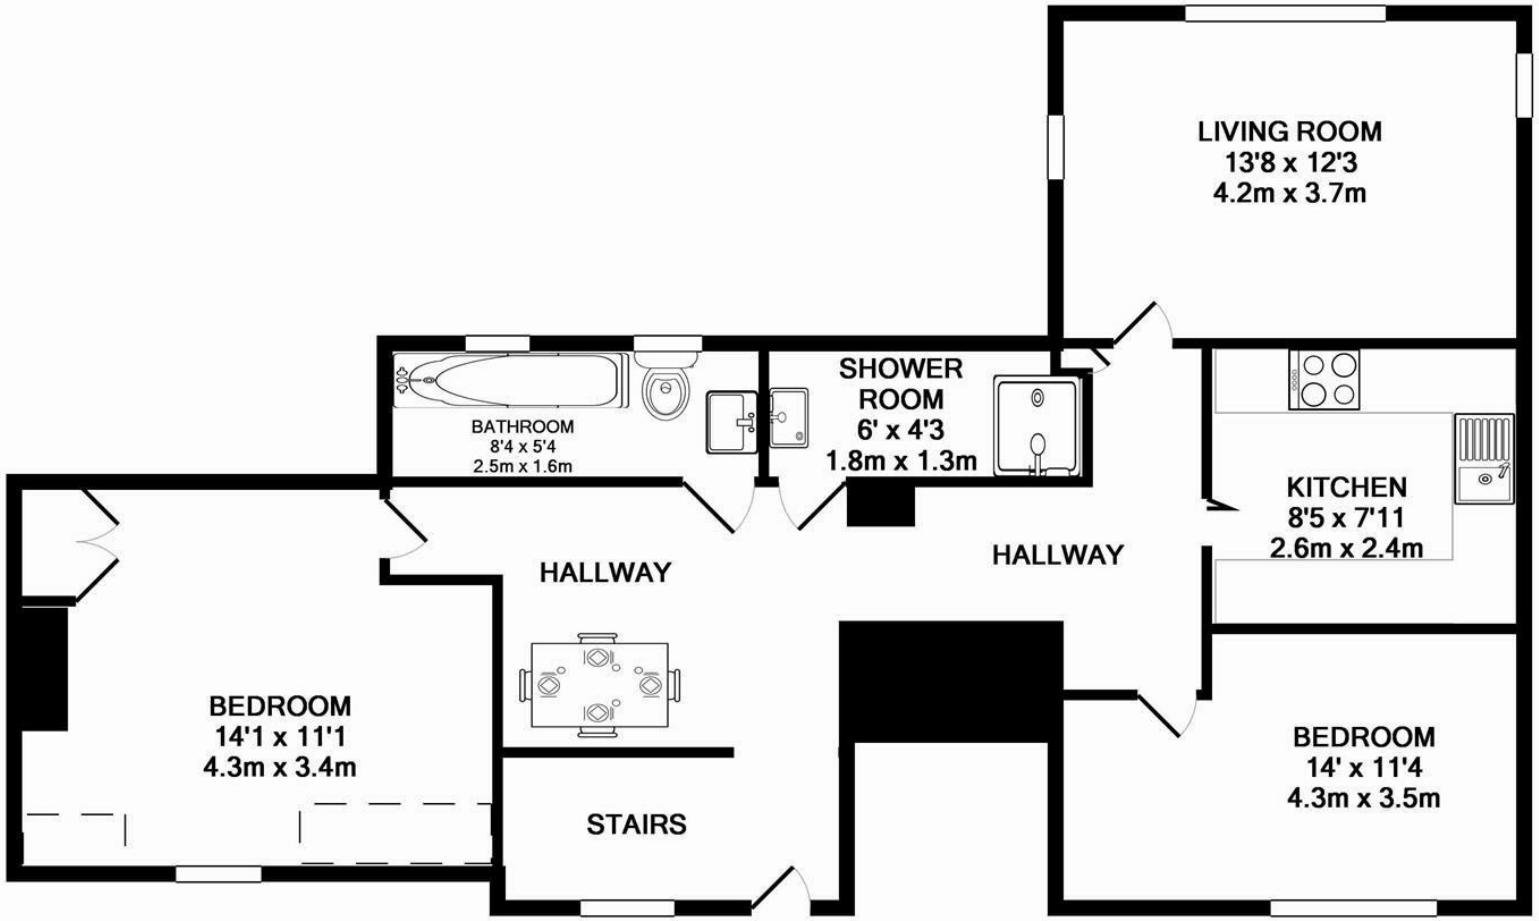

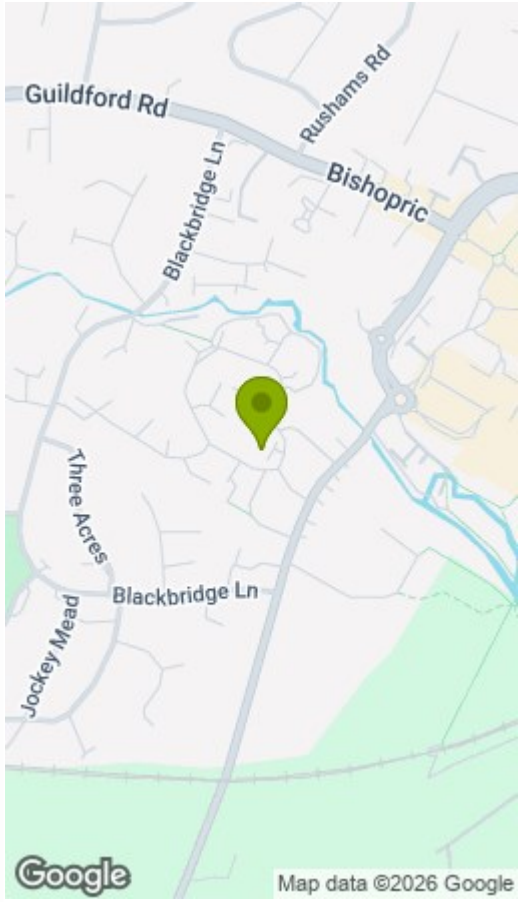

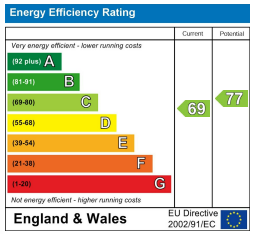

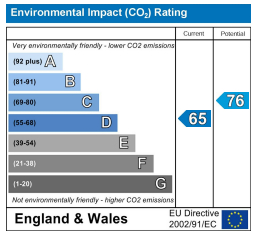

Measurements are approximate and not to scale. Bedroom measurements do not take into account the fitted wardrobes. This plan is for illustrative purposes only and should only be used as such by any prospective tenant. No responsibility is taken for any error, omission or mis-statement.
Made with Metropix ©2015

LINES & James

24 Worthing Road, Horsham, West Sussex, RH12 1SL,
Tel: 01403 210088
lettings@linesandjames.com
www.linesandjames.com

