

Bismuth Drive, Sittingbourne

Lamborn & Hill
ESTATE AGENTS

Lamborn & Hill
ESTATE AGENTS

STUNNING DETACHED COACH HOUSE! Situated on the Sonora Fields development, we are delighted to bring to the market this impressive Coach House. This style of property is unique and offers any potential tenant a detached property with an integral garage and good size living accommodation in a sought after area! Internally the property comes with fitted carpets, alarm system and an integrated kitchen. AVAILABLE IMMEDIATELY!

£825

- Two Bedroom Coach House
- Integral Garage
- Driveway
- Utility Room
- Popular Location
- Modern Style
- EPC Rating C(74)
- Available Immediately














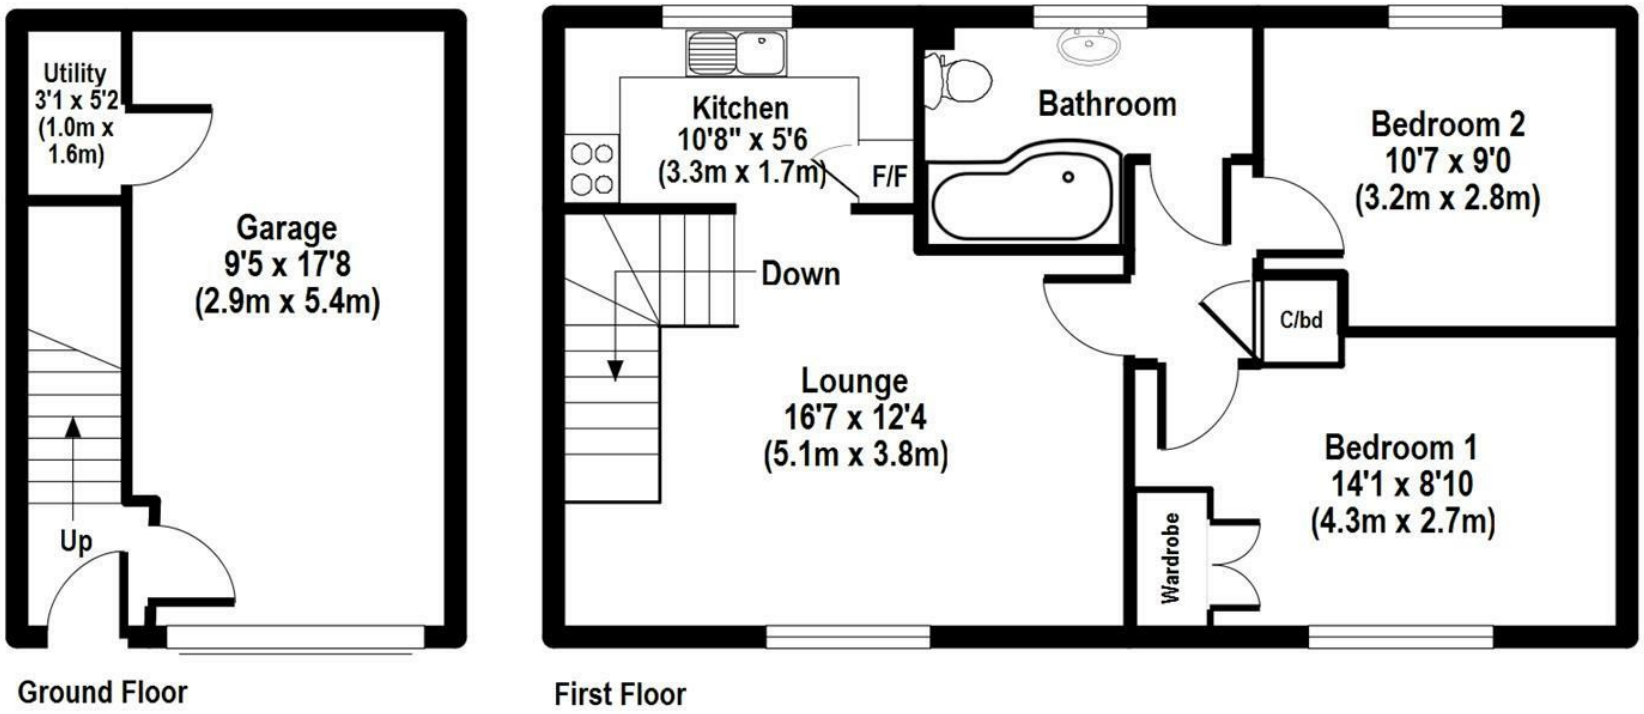

Ground Floor

First Floor

APPROX GROSS INTERNAL FLOOR AREA: 772.33 sq. ft / 71.78 sq. m


Bismuth Drive

FOR ILLUSTRATIVE PURPOSES ONLY. NOT TO SCALE

Whilst every attempt has been made to ensure the accuracy of the floor plan shown, all measurements, positioning, fixtures, features, fittings and any other data shown are an approximate interpretation for illustrative purposes only and are not to scale. No responsibility is taken for any error, omission, miss-statement or use of data shown.

The above statement applies to both 'The Floor Plan People' and the Estate Agent marketing this property.

(c) THE FLOOR PLAN PEOPLE unauthorised reproduction prohibited.

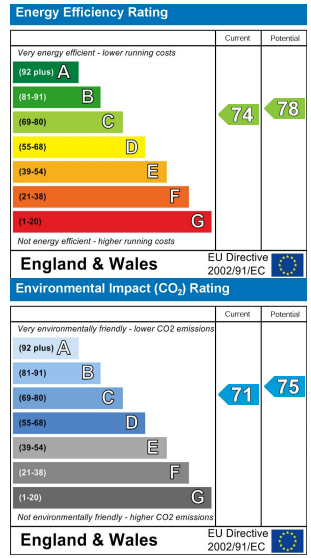

Lamborn & Hill have produced these details in good faith and believe they provide a fair and accurate description of the property being marketed. Following inspection and prior to financial commitment prospective buyers should satisfy themselves as to the property's suitability and make their own enquiries, relating to specific points of importance for example condition of items, permissions, approvals and regulations. The accuracy of these details are not guaranteed and they do not form part of any contract.

19-21 West Street, Sittingbourne, Kent, ME10 1AJ
T: 01795 293000
sittingbourne@lambornhill.com
www.lambornhill.com

Lamborn & Hill
ESTATE AGENTS