



HARDINGS



Hatch Lane
Guide Price £360,000






Presenting a spacious, ground floor two-bedroom apartment, located in a historic grade II listed converted convent.



The property offers two bathrooms, allocated and visitor parking, and the added security of a gated development.

With excellent access to local transport links, this property combines history, space, and a peaceful location, making it ideal for young professionals looking to purchase their first home.

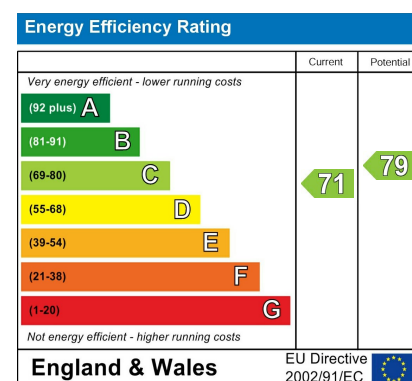

Features

- Period - Grade II Listed.
- High ceilings.
- Lease remaining - 106 years.
- 1x allocated parking space.
- 10 miles to Heathrow Terminal 5.
- 2 bedrooms - 2 bathrooms.
- 835 square feet.
- Service charge - circa £5000 per year. Ground rent - £250 per year.
- Secondary glazing.
- Spacious communal grounds.

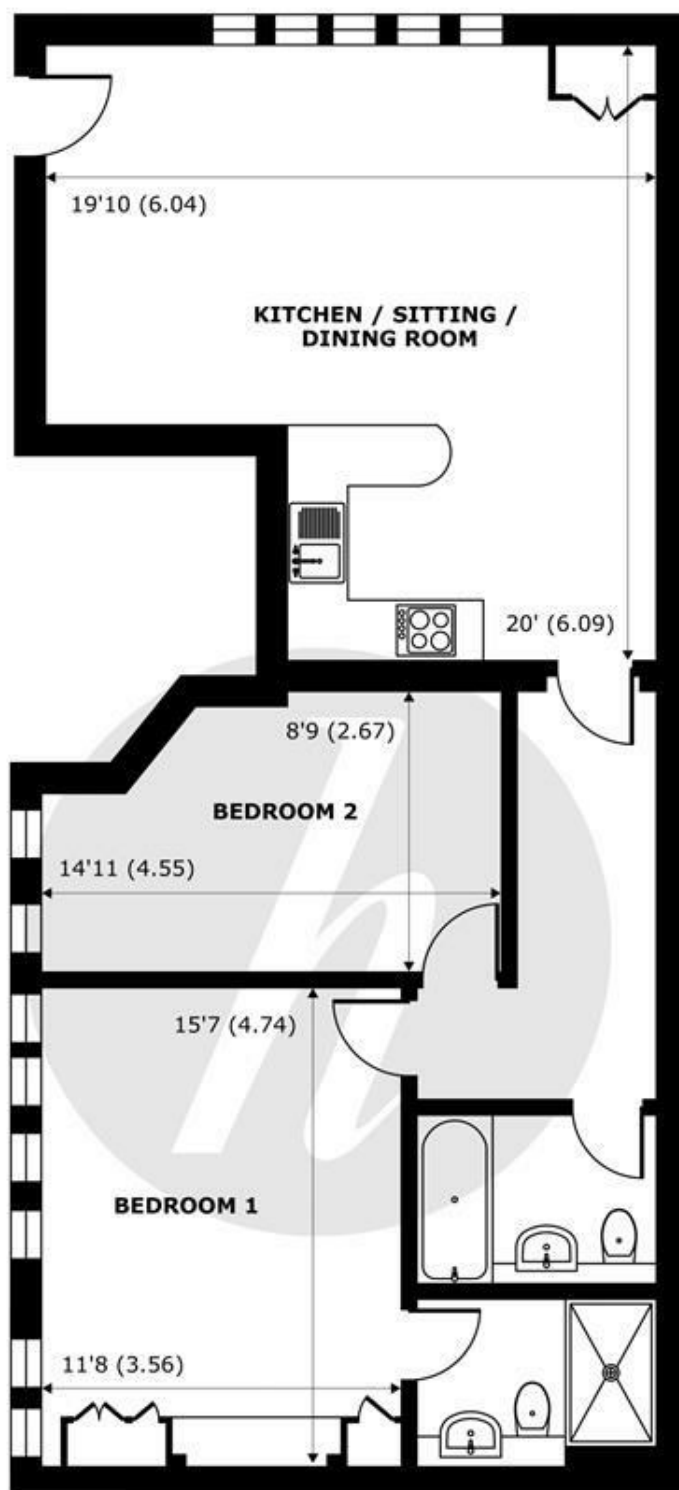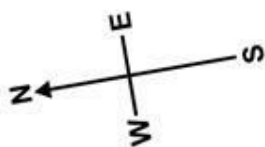

GROUND FLOOR
abt 983 SQFT (91.3 SQMT)

Convent Court, Hatch Lane, Windsor, SL4

Approximate Internal Area = 835 sq ft / 77.5 sq m

Approximate External Area = 983 sq ft / 91.3 sq m

For identification only - Not to scale



Floor plan produced in accordance with RICS Property Measurement 2nd Edition,
Incorporating International Property Measurement Standards (IPMS2 Residential). © nichecom 2026.
Produced for Hardings. REF: 1521522





11 High Street, Windsor, Berkshire, SL4 1LD,
 T: 01753 833 118 | E: info@hardings.co.uk
www.hardings.co.uk

