Luxury+Prestige



4A WARREN EDGE CLOSE

BOURNEMOUTH, BH6 4AY






TELEPHONE
TELEPHONE


Eat


TELEPHONE
















Paradise






TAKE A STEP INSIDE

Can’t wait to view in person?


All of our properties feature a professionally produced video

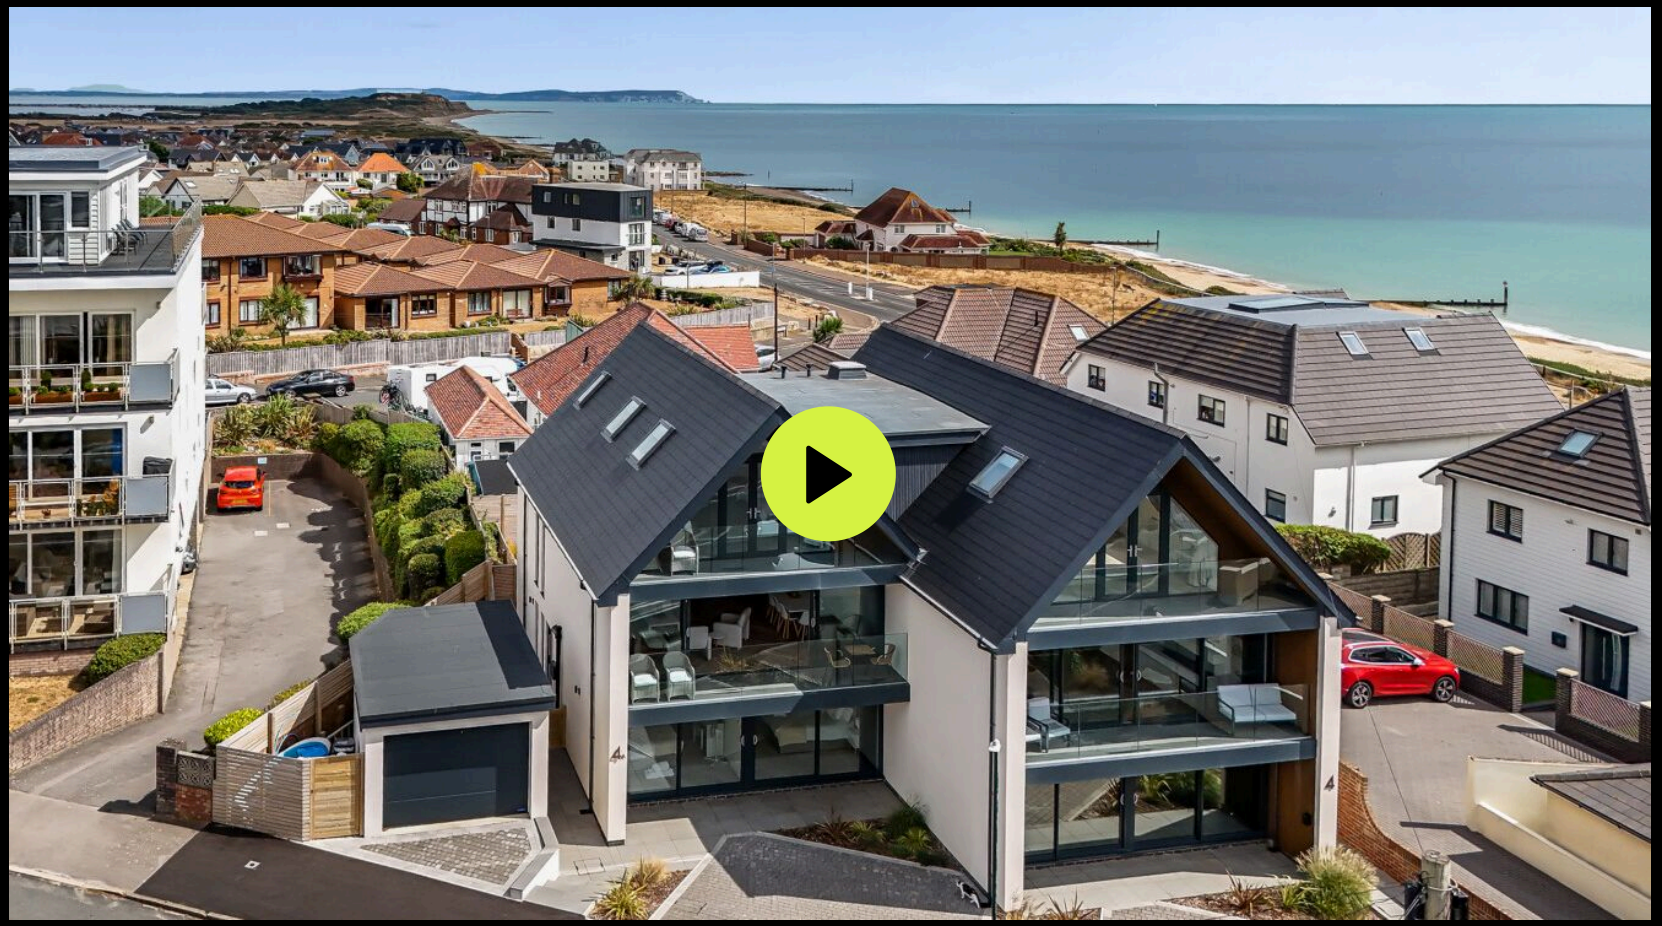

Floorplans

4A Warren Edge Close, Bournemouth, BH6 4AY

Approximate Area = 1844 sq ft / 171.3 sq m
Garage = 169 sq ft / 15.7 sq m
Total = 2013 sq ft / 187 sq m
For identification only - Not to scale

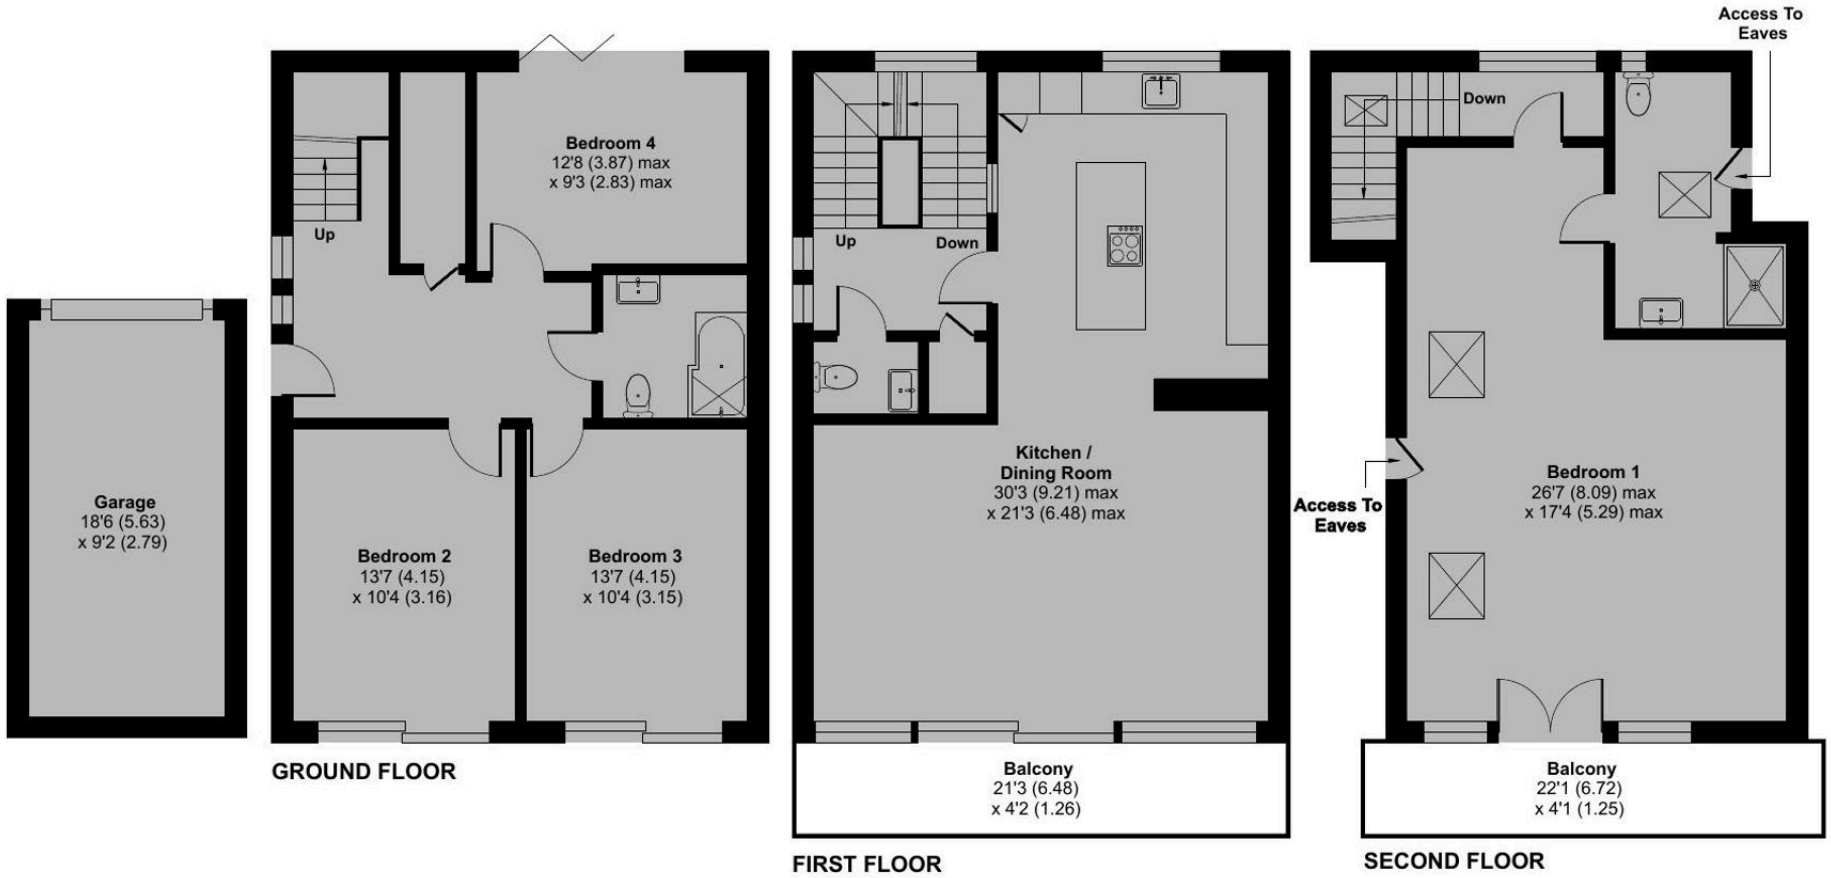


Floor plan produced in accordance with RICS Property Measurement 2nd Edition, Incorporating International Property Measurement Standards (IPMS2 Residential). ©nichecom 2026. Produced for Luxury & Prestige Realty Limited. REF: 1510388

Summary

A striking four-bedroom contemporary home offering approximately 1,789 sq ft of beautifully designed accommodation, ideally positioned just moments from Southbourne Beach.
Arranged over three spacious floors, this impressive home combines modern architectural design with a relaxed coastal lifestyle. Expansive glazing and full-height sliding doors flood the property with natural light, while two private balconies offer excellent outdoor space and sea views.
The first floor provides the heart of the home, featuring a stunning open-plan kitchen, dining and living area with floor-to-ceiling glazing and doors opening onto a full-width balcony, perfect for entertaining or enjoying the coastal setting. The stylish kitchen features marble worktops, a central island and integrated appliances, complemented by underfloor heating.
The ground floor offers three generous double bedrooms, a family bathroom and access to the private enclosed patio garden. The entire top floor is dedicated to the principal bedroom suite, complete with built-in storage, en-suite shower room and private balcony.
Outside, there is private driveway parking and a low-maintenance garden.
With the beach less than 60 metres away and Hengistbury Head within easy reach, this exceptional home offers a rare opportunity to enjoy contemporary coastal living in a truly enviable location.

Details

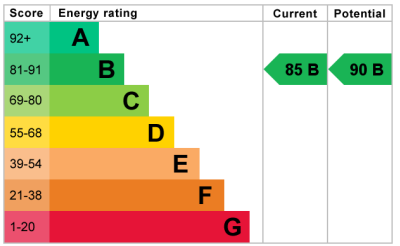Guide Price:	£1,070,000
Tenure:	Freehold
Lease Length:	N/A
Maintenance:	N/A
Ground Rent:	N/A
Local Authority:	BCP Council
Council Tax:	Band Band G 2026/2027 £3,999.98 pa ** Amount shown is for a main home, please seek advice for additional home
Services:	Mains electricity, gas, water and drainage
EPC:	

Key Features

- Four-bedroom contemporary coastal home
- Approximately 1,789 sq ft of stylish accommodation
- Less than 60 meters from Southbourne Beach
- Off road parking
- Open-plan kitchen, dining and living space
- High-specification kitchen with marble worktops
- Two private balconies with sea views
- Luxurious principal bedroom
- 10-YEAR NHBC WARRANTY
- Close to Hengistbury Head and coastal walks

Our Team



Steve Isaacs
Managing Director

07970 878106
steve@luxuryandprestige.com



Harriet Towning
Head of Sales

07809 908718
harriet@luxuryandprestige.com



Adrianna Ciereszko
Lead Photographer

07944 986977
adrianna@luxuryandprestige.com



Thomas Powner
Residential Sales

07437 491094
tom@luxuryandprestige.com



Valentina Morana
Residential Sales

07366 799790
valentina@luxuryandprestige.com



Jane Honour
Administrator

01202 007373
jane@luxuryandprestige.com

Get in touch

In Person:	28A Haven Road Canford Cliffs Poole BH13 7LP
By Phone:	01202 007373
By Email:	info@luxuryandprestige.com
Online:	luxuryandprestige.com
Facebook:	facebook.com/luxuryandprestige
Instagram:	@luxuryprestigerealty
Property ref:	01M1ENC4FY7JNEDCVBZ3DSXG13
Published:	November 2026

View Digital Brochure

The Property Ombudsman

powered by
FluxPro

Important notice:
Luxury and Prestige Realty Ltd. its clients and any joint agent give notice that: They are not authorised to make or give any representations or warranties in relation to the property either here or elsewhere, either on their own behalf or on behalf of their clients otherwise. They assume no responsibility for any statement that may be made in these particulars. These particulars do not form part of any offer or contract and must not be relied upon as state, emts or representations of fact. 2: Any areas, measurements or distances are approximate. The text, photographs and plans are not necessarily comprehensive, it should not be assumed that the property has all necessary planning, building regulations or other consent and Luxury and Prestige have not tested any services, equipment or facilities. Purchasers must satisfy themselves by inspection or otherwise.

Luxury+Prestige