



Park Lane, Liverpool L1 8AX

welcome to

Park Lane, Liverpool


This property is a well-presented two-bedroom third floor apartment in a sought-after city-centre location. Offering approximately 659 square feet of internal accommodation,



Park Lane, Liverpool, L1

Approximate Area = 659 sq ft / 61.2 sq m

For identification only - Not to scale

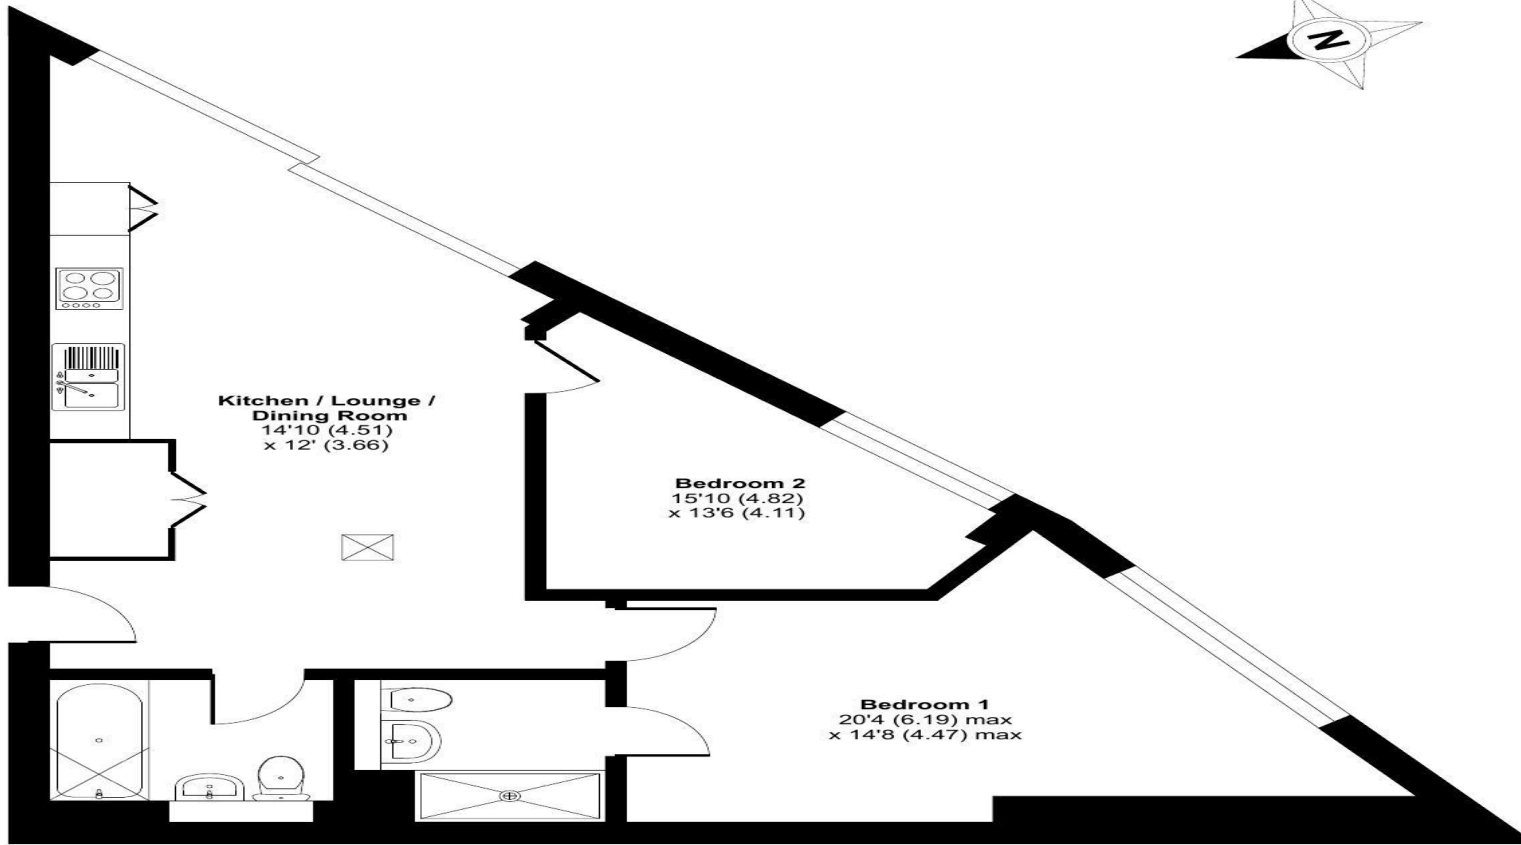

GROUND FLOOR

Agents Note

"Please note that an AML fee is chargeable once an offer is accepted to cover the cost of carrying out the required identity and anti-money laundering checks. Once these checks have been completed, the fee cannot be refunded, even if the property purchase does not go ahead."



Floor plan produced in accordance with RICS Property Measurement 2nd Edition, Incorporating International Property Measurement Standards (IPMS2 Residential). © n3checom 2026. Produced for Fly Homes Limited. REF: 1502259

welcome to Park Lane, Liverpool

- Two Bedrooms
- Third Floor Apartment
- Open Plan Kitchen
- Bathroom
- En Suite

Tenure: Leasehold EPC Rating: B

Council Tax Band: C Service Charge: 3780.00

Ground Rent: Ask Agent

This is a Leasehold property with details as follows; Term of Lease 999 years from 01 Jan 2025.
Should you require further information please contact the branch. Please Note additional fees could be incurred for items such as Leasehold packs.

£295,000



Please note the marker reflects the
postcode not the actual property

view this property online jonesandchapman.co.uk/Property/ALT125092



Property Ref:
ALT125092 - 0002

1. MONEY LAUNDERING REGULATIONS Intending purchasers will be asked to produce identification documentation at a later stage and we would ask for your co-operation in order that there is no delay in agreeing the sale. 2. These particulars do not constitute part or all of an offer or contract. 3. The measurements indicated are supplied for guidance only and as such must be considered incorrect. Potential buyers are advised to recheck measurements before committing to any expense. 4. We have not tested any apparatus, equipment, fixtures or services and it is in the buyers interest to check the working condition of any appliances. 5. Where an EPC, or a Home Report (Scotland only) is held for this property, it is available for inspection at the branch by appointment. If you require a printed version of a Home Report, you will need to pay a reasonable production charge reflecting printing and other costs. 6. We are not able to offer an opinion either written or verbal on the content of these reports and this must be obtained from your legal representative. 7. Whilst we take care in preparing these reports, a buyer should ensure that his/her legal representative confirms as soon as possible all matters relating to title including the extent and boundaries of the property and other important matters before exchange of contracts.

Jones & Chapman is a trading name of Sequence (UK) Limited which is registered in England and Wales under company number 4268443, Registered Office is Cumbria House, 16-20 Hockliffe Street, Leighton Buzzard, Bedfordshire, LU7 1GN. VAT Registration Number is 500 2481 05.


jones & chapman



0151 734 1440



Allerton@jonesandchapman.co.uk



36 Allerton Road, LIVERPOOL, Merseyside, L18 1LN



jonesandchapman.co.uk