







Belsize Park Gardens, Belsize Park NW3

£1,850,000

An exceptionally stylish and bright over 1300 sq ft two double bedroom apartment located on the raised ground floor of this magnificent stucco fronted house situated on this highly desirable road in the heart of Belsize Park. The flat consists of a stunning curved door into an extremely spacious reception room with high ceilings (3.4m) and Victorian features with access to a Juliet balcony with stairs leading down to a expansive well landscaped south facing 65 ft private garden, modern fitted kitchen, a master bedroom with an en-suite bathroom, second double bedroom with an en-suite shower room, guest cloakroom. Ideally located to the numerous shops and cafes of Haverstock Hill and Belsize Park Underground Station (Northern Line), while Swiss Cottage Underground Station is approximately 0.6 miles away on the Jubilee Line. Hampstead Heath is approximately 0.6 miles away, with Primrose Hill approximately 0.5 miles away, The apartment is also within easy reach of Belsize Village, with its independent shops, cafés and restaurants, while England's Lane provides a further popular selection of restaurants, cafés, food shops and everyday amenities. SOLE AGENTS

Belsize Park Gardens, Belsize Park NW3

Reception Arched Door



Bathroom



Kitchen



Bathroom 2



Bedroom 1



Reception Arched Door




Belsize Park Gardens, Belsize Park NW3


Exterior





Gardens



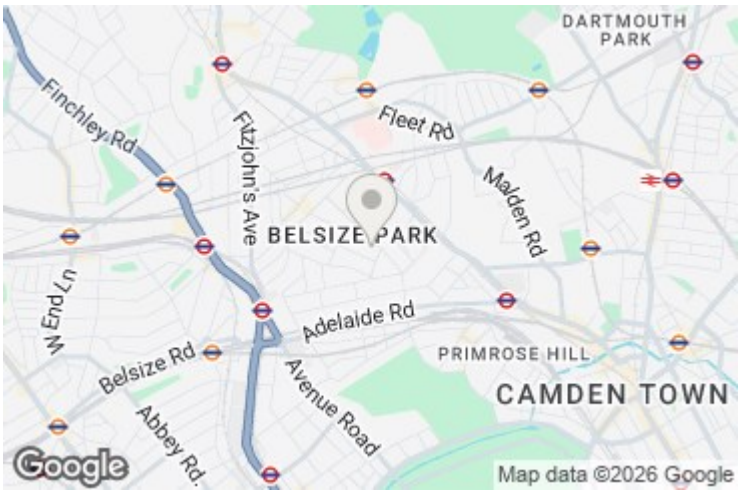

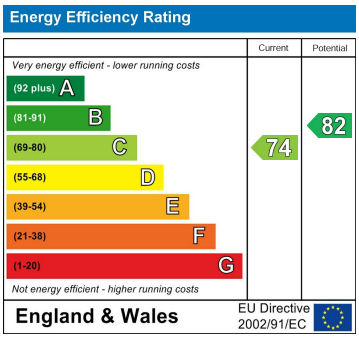

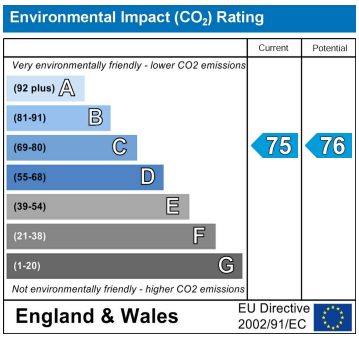

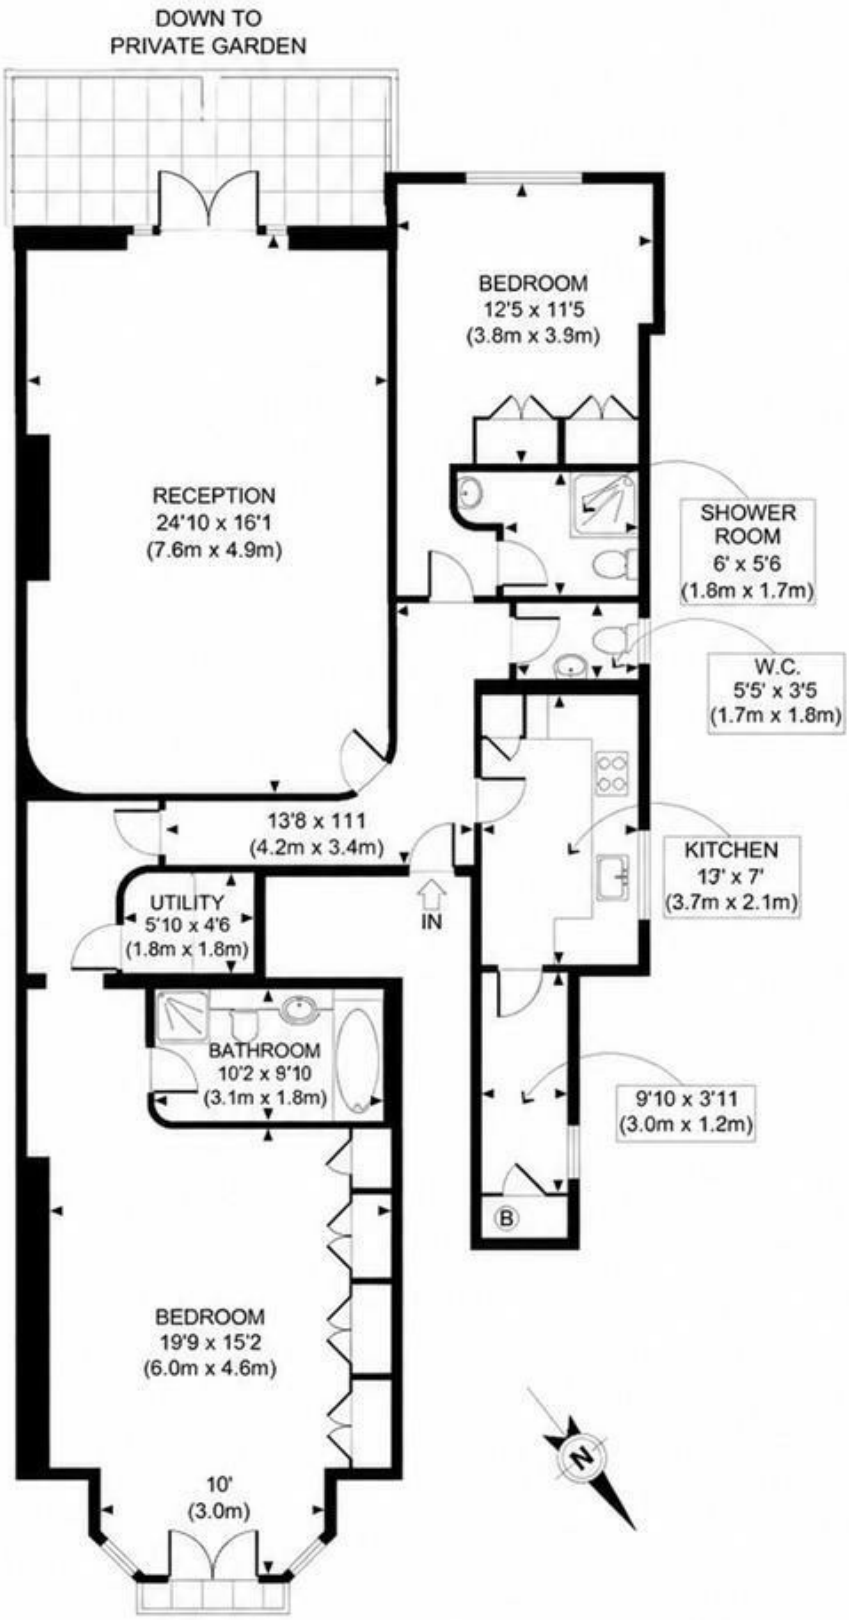

RAISED GROUND FLOOR
GROSS INTERNAL
FLOOR AREA 1302 SO FT

APPROX. GROSS INTERNAL FLOOR AREA 1302 SO FT / 121 SQ M

Ref: JACR - 190711 Copyright: photoplan.co.uk

Floorplans are for identification and guidance purposes only, not to scale.
Compliant with RICS code of measuring practice.

MAIDA VALE

75 Castellain Road
Maida Vale
London W9 1EU
T 020 7266 5000
F 020 7266 1119
E w9@comptonreeback.co.uk

comptonreeback.co.uk

Est. 1995

Registered Name: Compton Reeback Limited Registration Number: 6880098
Registered Office: 75 Castellain Road, Maida Vale, London W9 1EU
Directors: Brian Compton & Julian Reeback

IMPORTANT NOTICE: All of the information is intended only as a guide to a prospective purchaser and not constitute part of an offer or contract. Any measurements or distances refered to herein are approximate only. Any information contained herein (whether in the text,plans or photographs) is given in good faith but should not be relied upon as being a statement or representation of fact. Should you proceed with the purchase of the property, your solicitor must verify these details. We have not carried out a detailed survey nor tested the services,appliances and specific fittings. In accordance with current legislation we would advise you that the measurements on these particulars are imperial. The formula for conversion to metric is as follows: 1' (one foot) = 30.4cm (centimeters), 1m (one meter)= 3.29'(feet)