TK International
020 7794 8700
www.t-k.co.uk

Residential Sales
Residential Lettings
Property Management

Sales Office:
9 Heath Street
Hampstead
London NW3 6TP
E: sales@t-k.co.uk

Lettings Office:
16-18 Heath Street
Hampstead
London NW3 6TE
E: lettings@t-k.co.uk

tk.international
TK International
TK International

Est. 1998



Belsize Grove
Belsize Park
NW3

A bright and well proportioned first floor one bedroom flat on Belsize Grove. The property benefits from high ceilings and large sash windows, creating a light and welcoming atmosphere throughout.

The accommodation comprises a generous reception room, separate kitchen, well sized bedroom and bathroom, offering comfortable and practical living space.

Offered chain free, this charming apartment presents an excellent opportunity for a first-time buyer, pied-à-terre or investor.


Perfectly located for the cafés, restaurants, shops and boutiques of Haverstock Hill and England's Lane, with Belsize Park Underground Station also within easy reach for convenient access to central London.

£595,000 **SOLE AGENT** **Share of Freehold**





ESPAÑA
HIDO MORIYAMA


Hotpoint

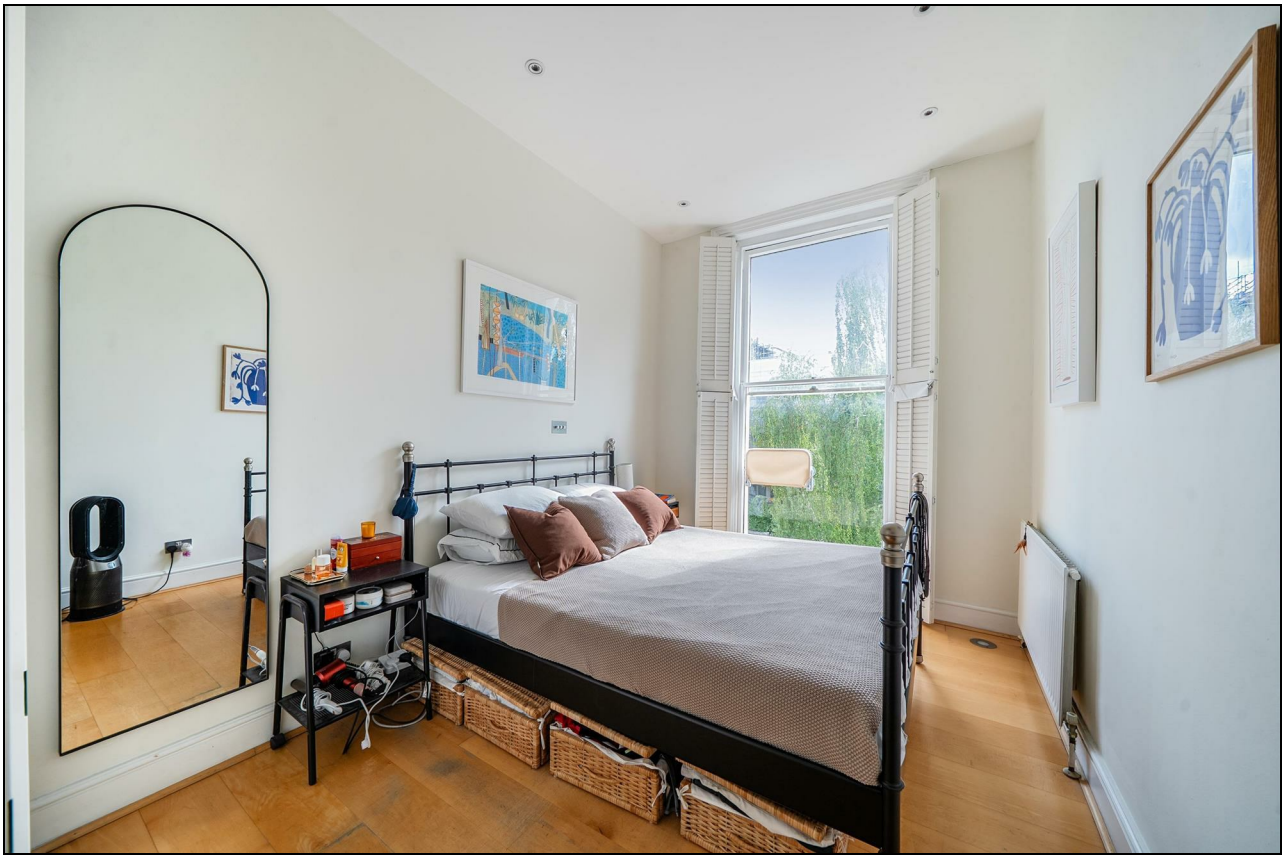

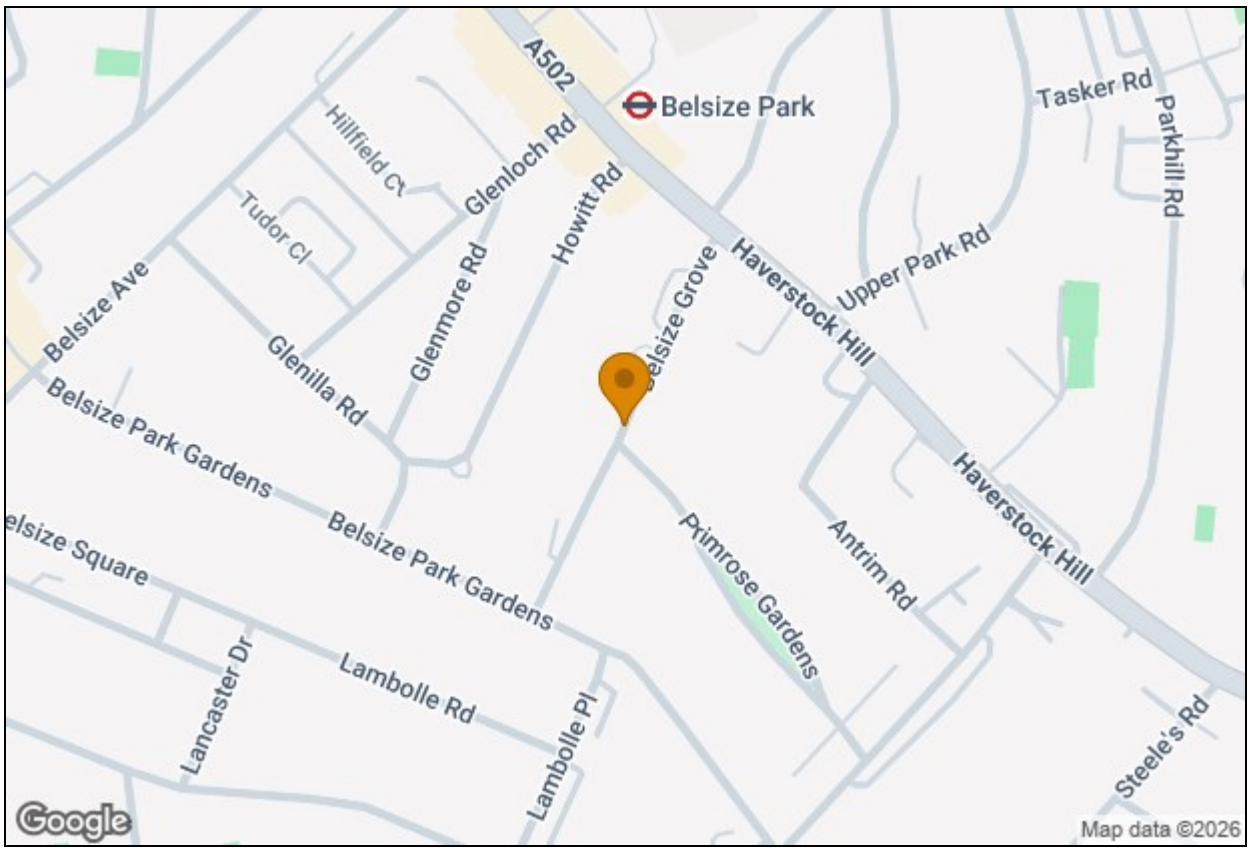



A502
Belsize Park
Tasker Rd
Parkhill Rd
Hillfield Ct
Glenloch Rd
Howitt Rd
Tudor Cl
Belsize Ave
Glenmore Rd
Belsize Grove
Haverstock Hill
Upper Park Rd
Glenilla Rd
Belsize Park Gardens
Belsize Square
Belsize Park Gardens
Primrose Gardens
Antrim Rd
Haverstock Hill
Lancaster Dr
Lambolle Rd
Lambolle Pl
Steele's Rd
Google
Map data ©2026

Belsize Grove, Belsize Park, NW3

Approximate Area = 502 sq ft / 46.6 sq m

For identification only - Not to scale

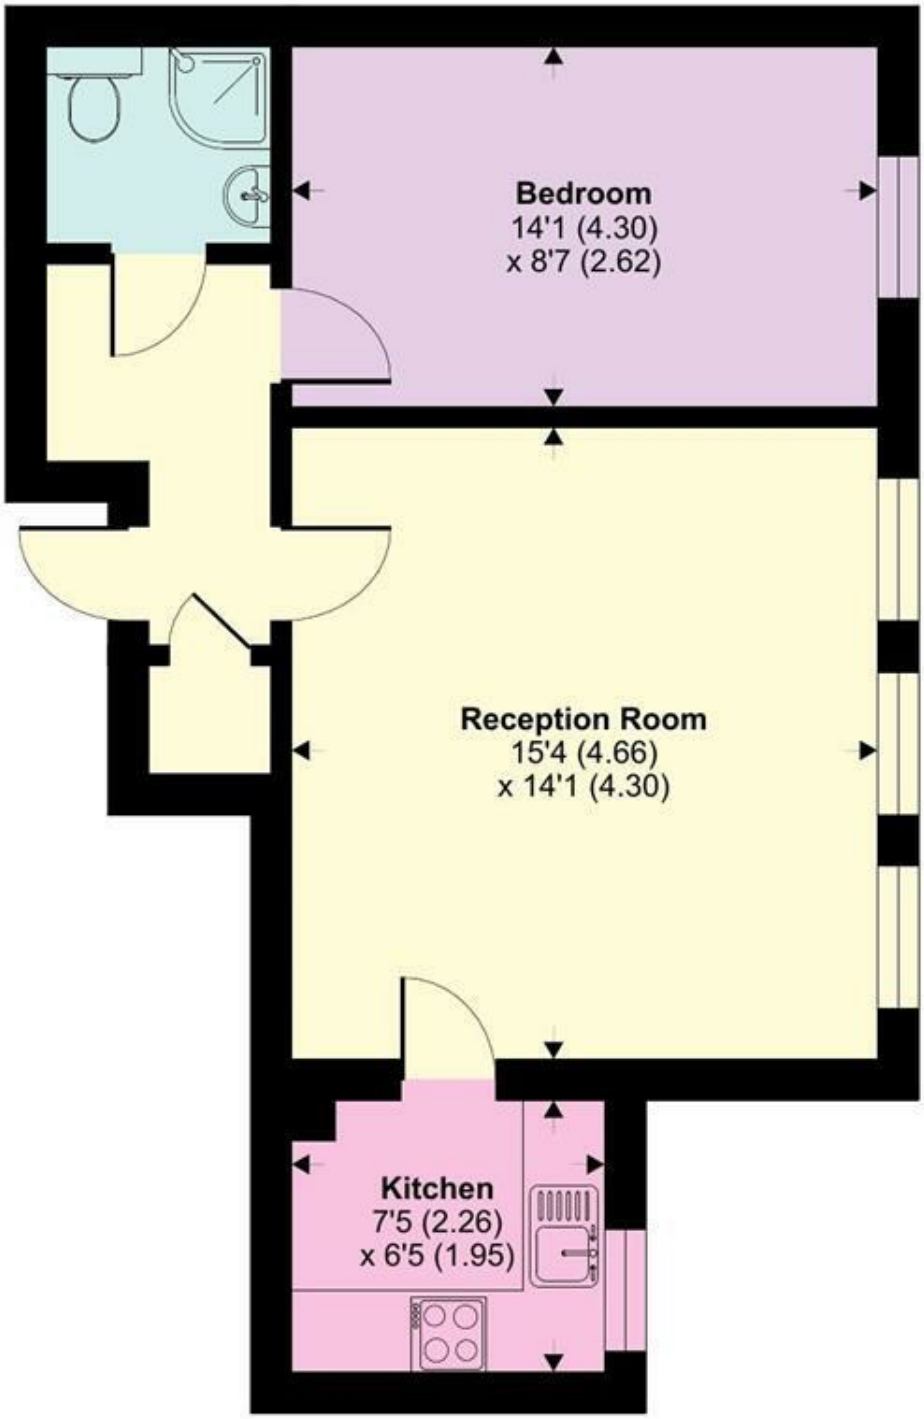

FIRST FLOOR

Floor plan produced in accordance with RICS Property Measurement 2nd Edition,
Incorporating International Property Measurement Standards (IPMS2 Residential). © nichecom 2025.
Produced for TK (Hampstead) Ltd. REF: 1511735