

121 Upper Richmond Road, SW15 2DW

Parkgate Estates Ltd, 8 Eton Street - TW9 1EE

02089402991 • richmond@parkgate.co.uk • www.parkgate.co.uk/

PARKGATE
ESTATE AGENTS

121 Upper Richmond Road, London

Council Tax band: D

Tenure: Leasehold

EPC Energy Efficiency Rating: C

- Open plan living area
- Unfurnished
- Private balcony
- Communal garden & terrace
- Underfloor heating
- Modern kitchen with integrated appliances
- Contemporary bathroom with walk-in shower and bathtub
- Ample natural light throughout
- Hardwood/wooden flooring
- Panoramic city views










PARKGATE
ESTATE AGENTS

Upper Richmond Road

Approximate Gross Internal Area = 61.3 sq m / 660 sq ft

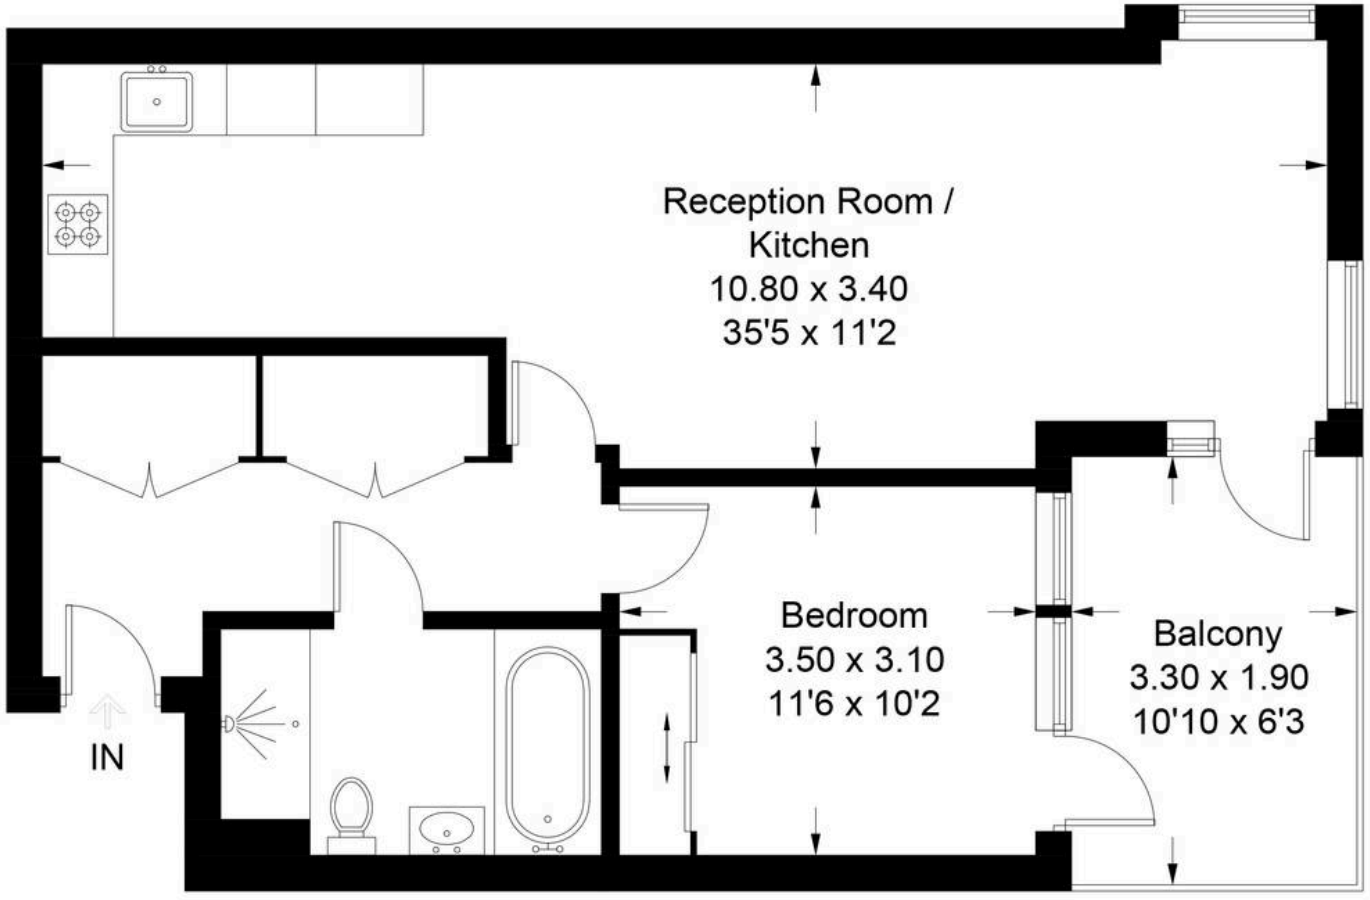

660 sq ft / 61.3 sq m


PARKGATE ESTATE AGENTS

Illustration for identification purposes only, measurements are approximate, not to scale. floorplansUsketch.com © (ID1346965)


PARKGATE ESTATE AGENTS





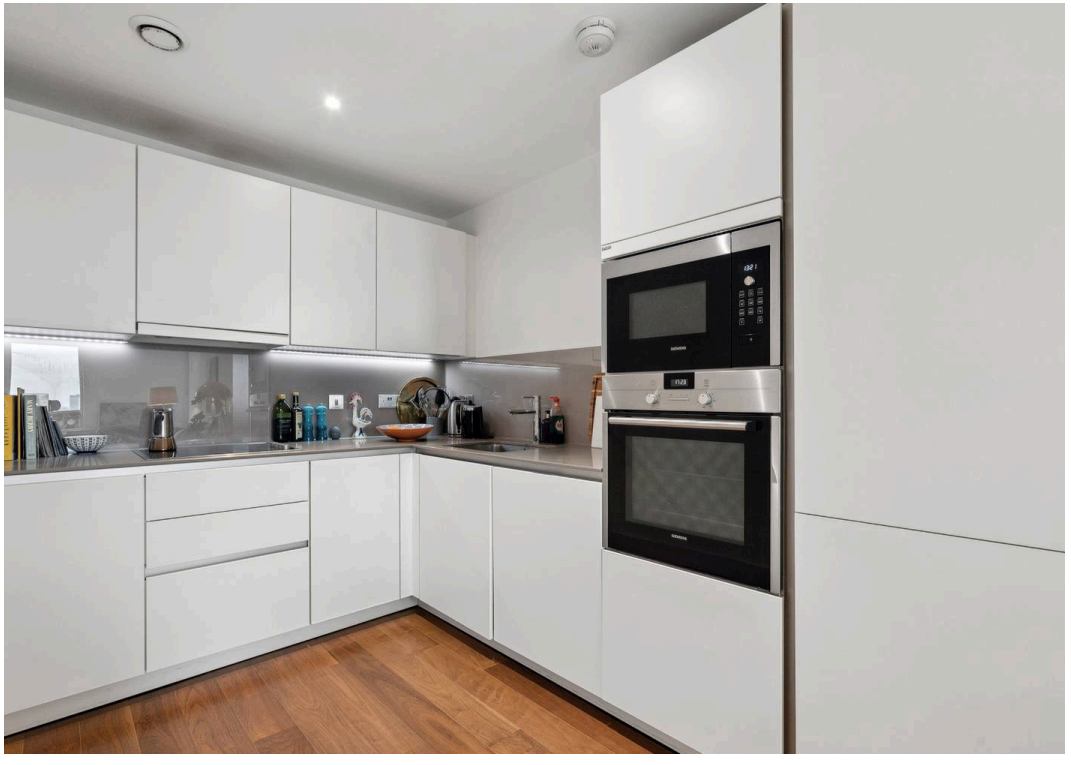



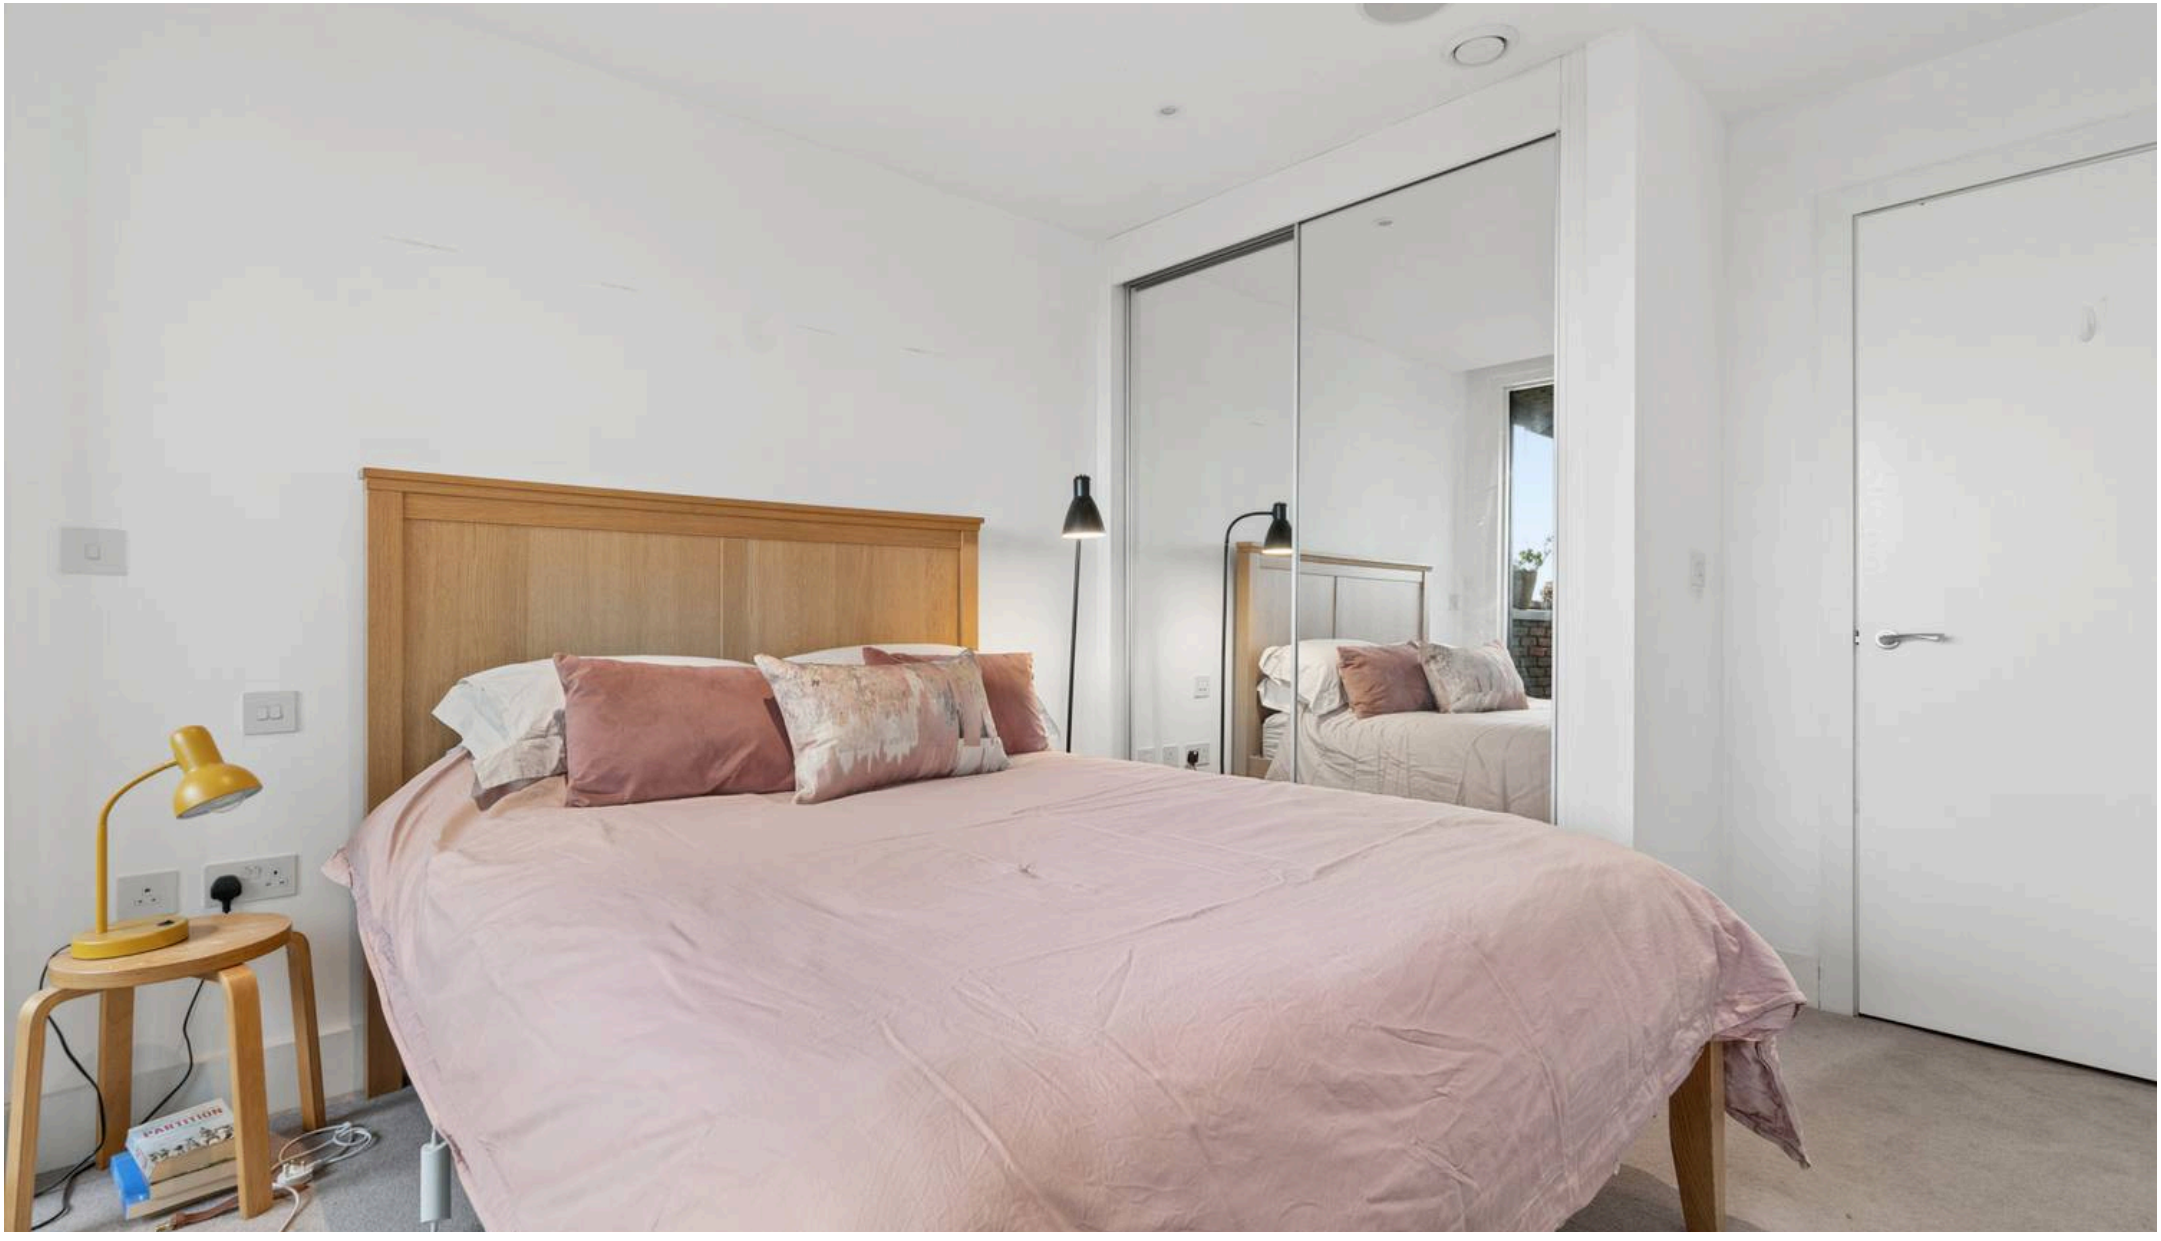

Parkgate Estates Ltd, 8 Eton Street - TW9 1EE

02089402991 • richmond@parkgate.co.uk • www.parkgate.co.uk/

PARKGATE
ESTATE AGENTS