Kennedys'

01737 817718

kennedys-ipa.co.uk
@kennedysipa

14a, Cross Road
Tadworth
KT20 5SR

A delightful 2 bedroom property offered in excellent condition, with modern kitchen and bathroom located in the heart of Tadworth, close to local shops and the mainline station.

£1,550 Per Month


2 | 1 | 1 | 0



- 2 double bedrooms
- Well presented throughout
- Close to local shops and the mainline station
- Modern kitchen and bathroom
- Unfurnished
- Available January 2027





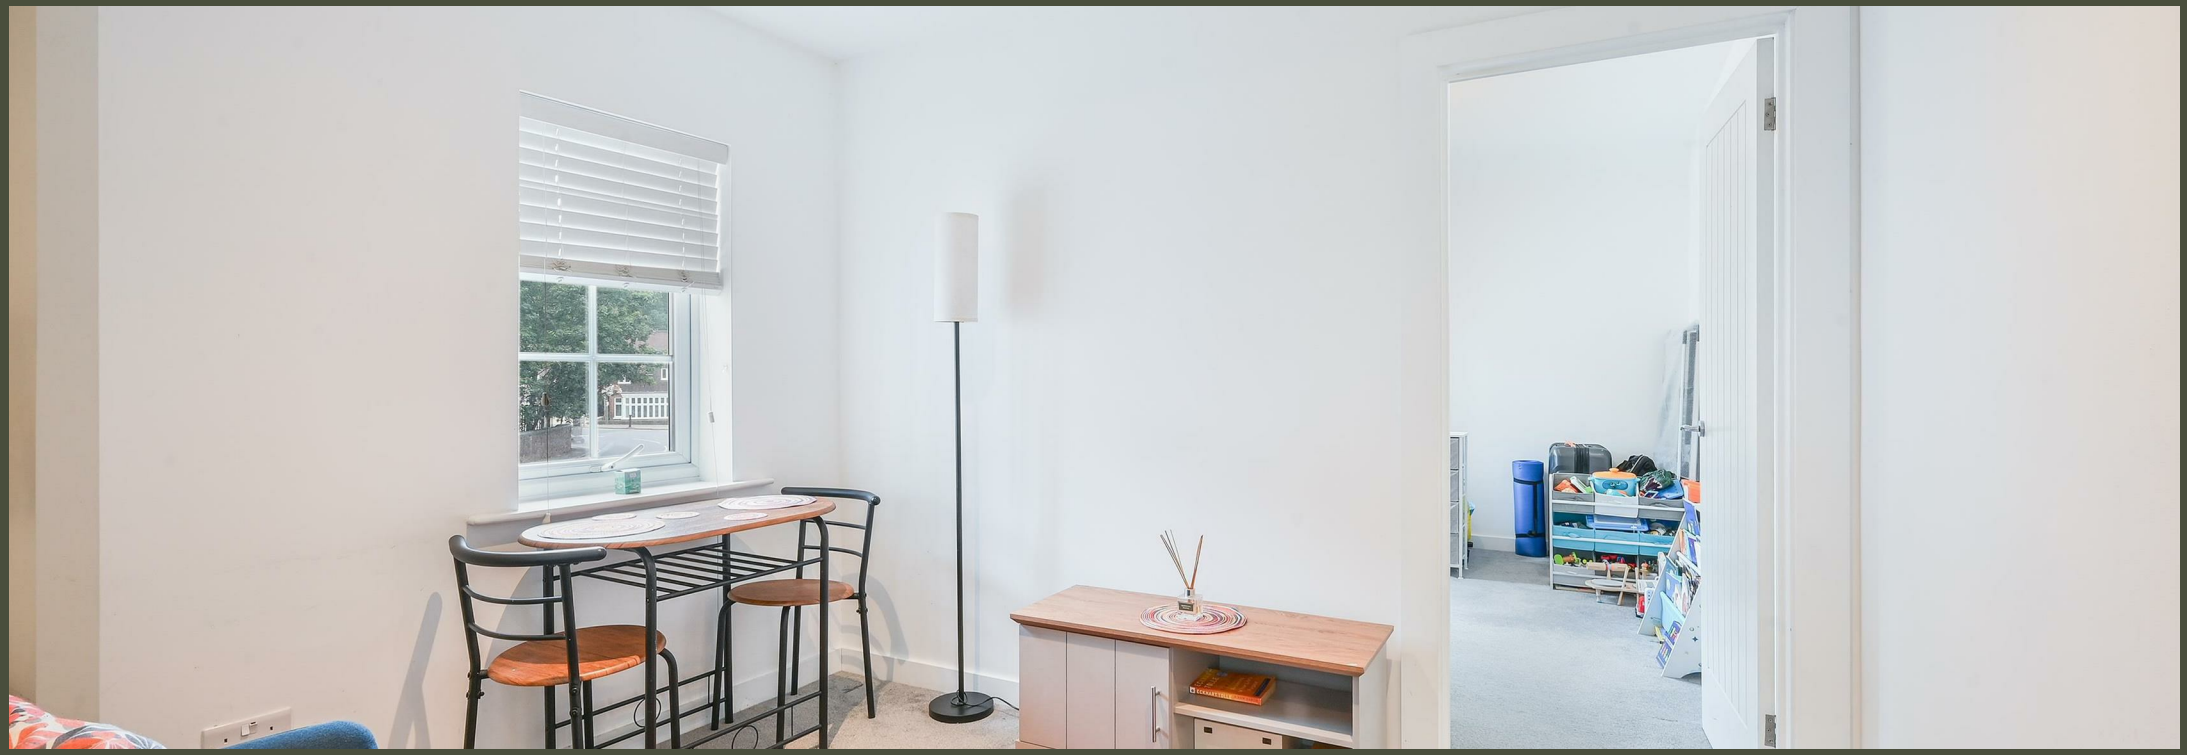

PROPERTY DESCRIPTION

Kennedys are pleased to offer to the market this delightful property which offers a perfect blend of comfort and convenience. With two well-proportioned bedrooms, this property is ideal for small families, couples, or individuals.

The apartment boasts a reception room that seamlessly integrates with an open plan living area, creating a warm and inviting atmosphere. This design not only enhances the sense of space but also allows for easy entertaining and relaxation. The modern kitchen is equipped with contemporary fittings, making it a joy to prepare meals, while the stylish bathroom adds a touch of luxury to your daily routine.

Situated in a convenient location, residents will find themselves just a stone's throw away from local shops, ensuring that everyday necessities are easily accessible. Additionally, Tadworth Station is across the road, providing excellent transport links for those commuting to London or exploring the surrounding areas.

Available from 11 January 2027.












The Children's Trust
Shop, Donate, Volunteer
CROSSHATCH HOUSE

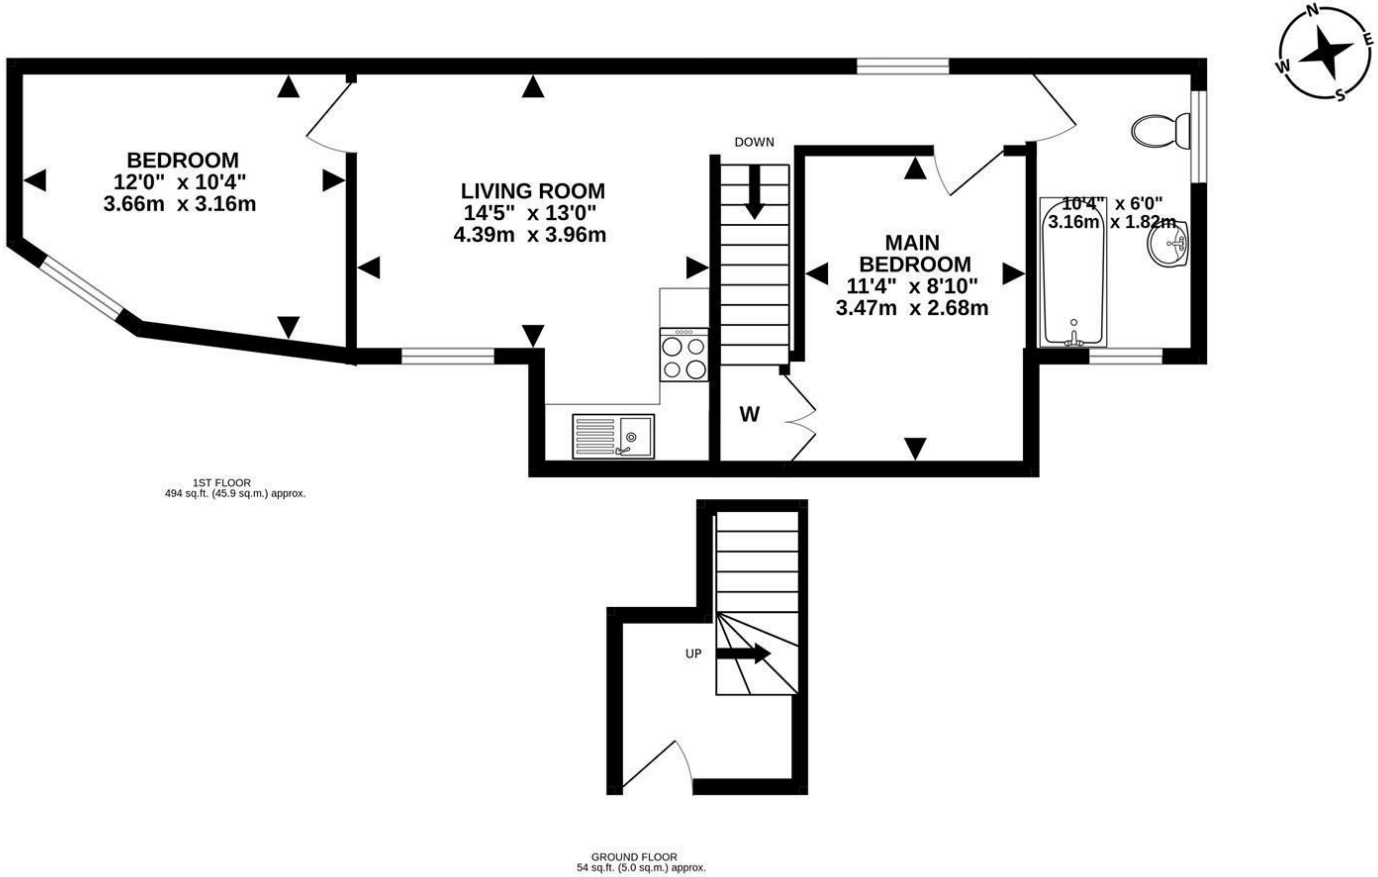

TOTAL FLOOR AREA : 547 sq.ft. (50.8 sq.m.) approx.

Measurements are approximate. Not to scale. Illustrative purposes only
Made with Metropix ©2025

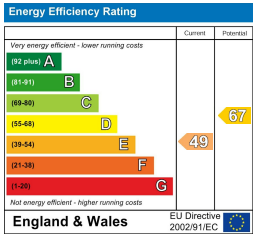

14a, Cross Road

If you would like to arrange a viewing, please call a member of the Kennedys sales team on 01737 817718

TENURE:
EPC RATING: E
COUNCIL: Reigate & Banstead
TAX BAND: C

These particulars, whilst believed to be accurate are set out as a general guide only for guidance and do not constitute any part of an offer or contract. Intending purchasers should not rely on them as statements of representation of fact, but must satisfy themselves by inspection or otherwise as to their accuracy. No person in Kennedys' has the authority to make or give any representation or warranty in respect of the property.



01737 817718

kennedys-ipa.co.uk @kennedysipa info@kennedys-ipa.co.uk

48 Walton Street, Walton on the Hill,
KT20 7RT

Kennedys Residential Ltd - Company Number: 09252025