TK International
020 7794 8700
www.t-k.co.uk

Residential Sales
Residential Lettings
Property Management

Sales Office:
9 Heath Street
Hampstead
London NW3 6TP
E: sales@t-k.co.uk

Lettings Office:
16-18 Heath Street
Hampstead
London NW3 6TE
E: lettings@t-k.co.uk

tk.international
TK International
TK International

Est. 1998



Netherhall Gardens
London
NW3

A spacious two bedroom apartment, recently renovated and finished to a high standard throughout, occupying the first floor of an attractive red brick period building in Hampstead.

Set back from the road, the apartment extends to approximately 852 sq ft and offers bright, well-proportioned accommodation, with a generous 15' x 14' reception room providing ample space for living and dining.

Finchley Road Underground Station (Jubilee Line) is just 0.2 miles away, alongside the shops, cafés and restaurants of Finchley Road. Hampstead Village and Hampstead Underground Station (Northern Line) are approximately 0.6 miles away.

Available from the 4th January. Offered furnished or part-furnished, by agreement.

£3,750 Per Month **SOLE AGENT**


















Netherhall Gardens, NW3

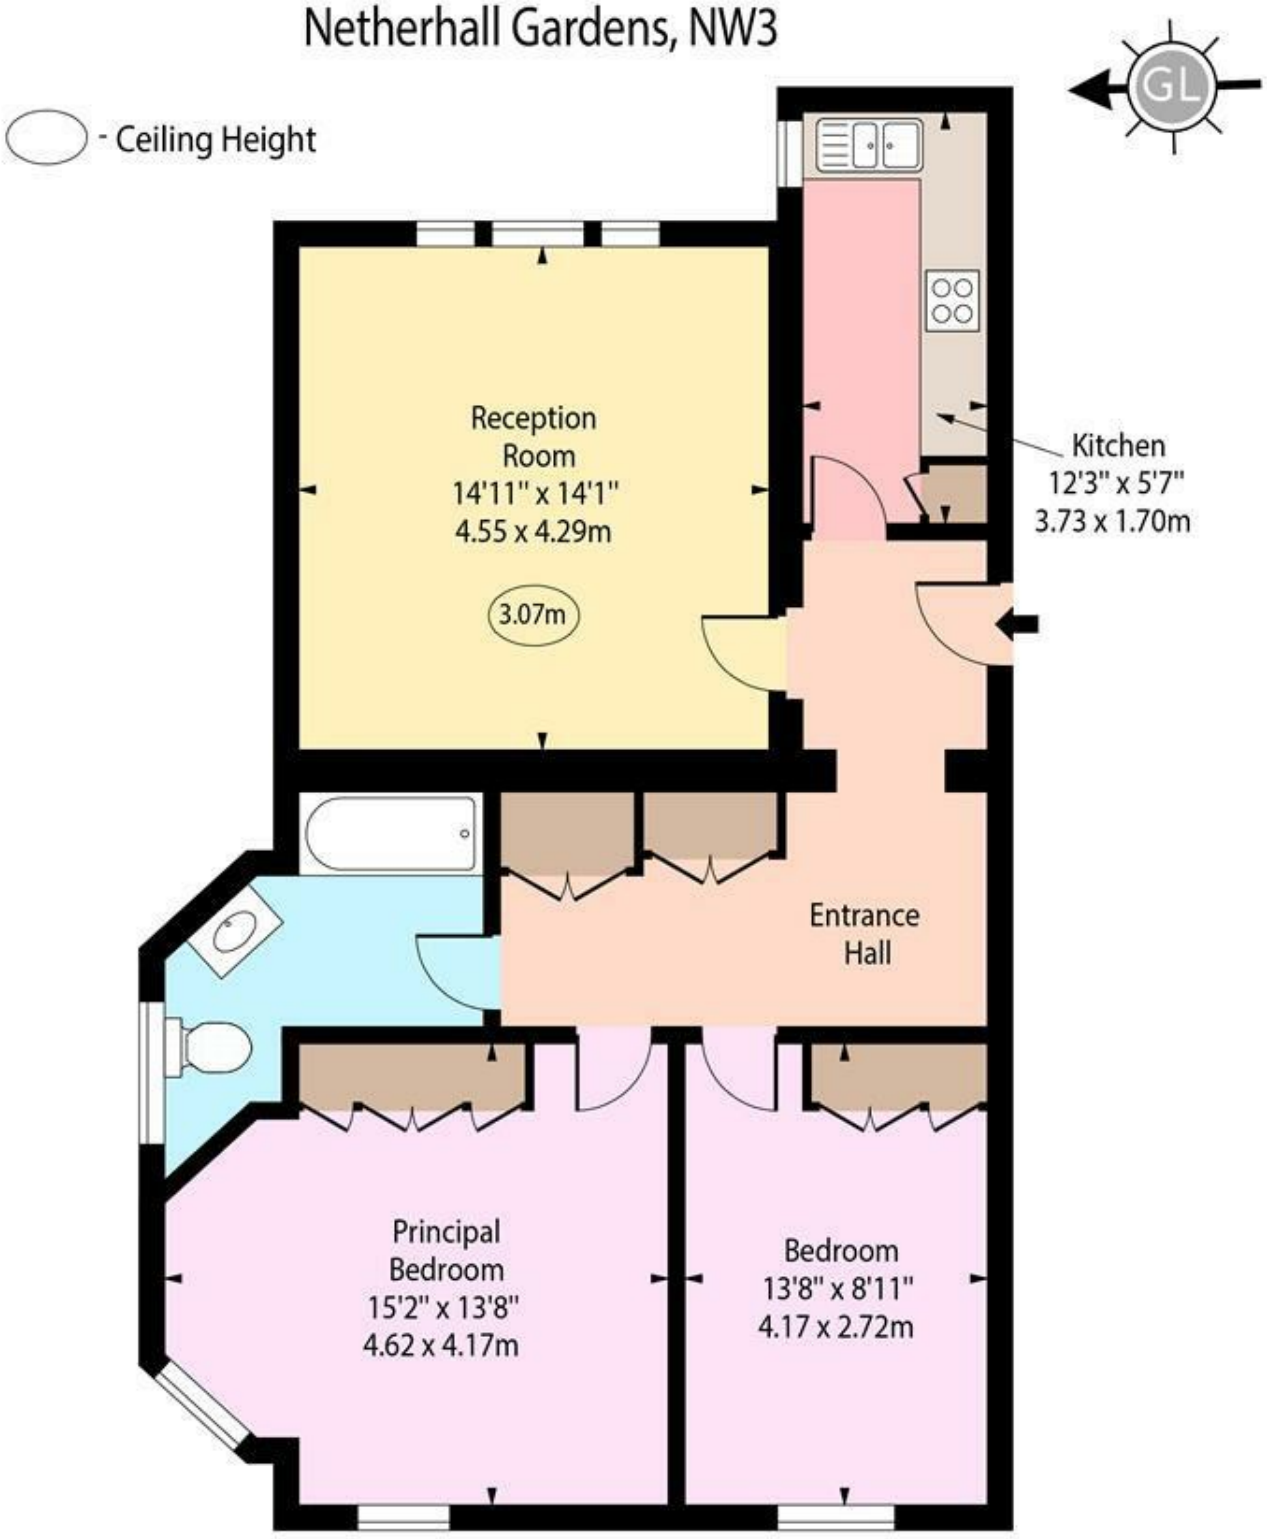

First Floor

Approx Gross Internal Area 852 Sq Ft - 79.15 Sq M

Every attempt has been made to ensure the accuracy of the floor plan shown.
However, all measurements, fixtures, fittings, and data shown are approximate interpretations and for illustrative purposes only. Measured according to the RICS. Not To Scale.

www.goldlens.co.uk

Prepared for TK International

Ref. No. 033645E