

Ian Anthony

Fernhurst Gate, Aughton

Ormskirk

Offers Over £250,000

14 Fernhurst Gate

Aughton, Ormskirk

Two bedroom semi-detached bungalow with garage, driveway, private rear garden, no onward chain. Sought-after location near amenities. Ideal for downsizing or investment. Requires modernisation.
Council Tax band: C

Tenure: Freehold

EPC Energy Efficiency Rating: D

EPC Environmental Impact Rating:

- Two bedroom semi-detached true bungalow
- Highly sought-after residential location
- Spacious living room with feature fireplace
- Generous, mature rear garden
- Excellent scope to modernise
















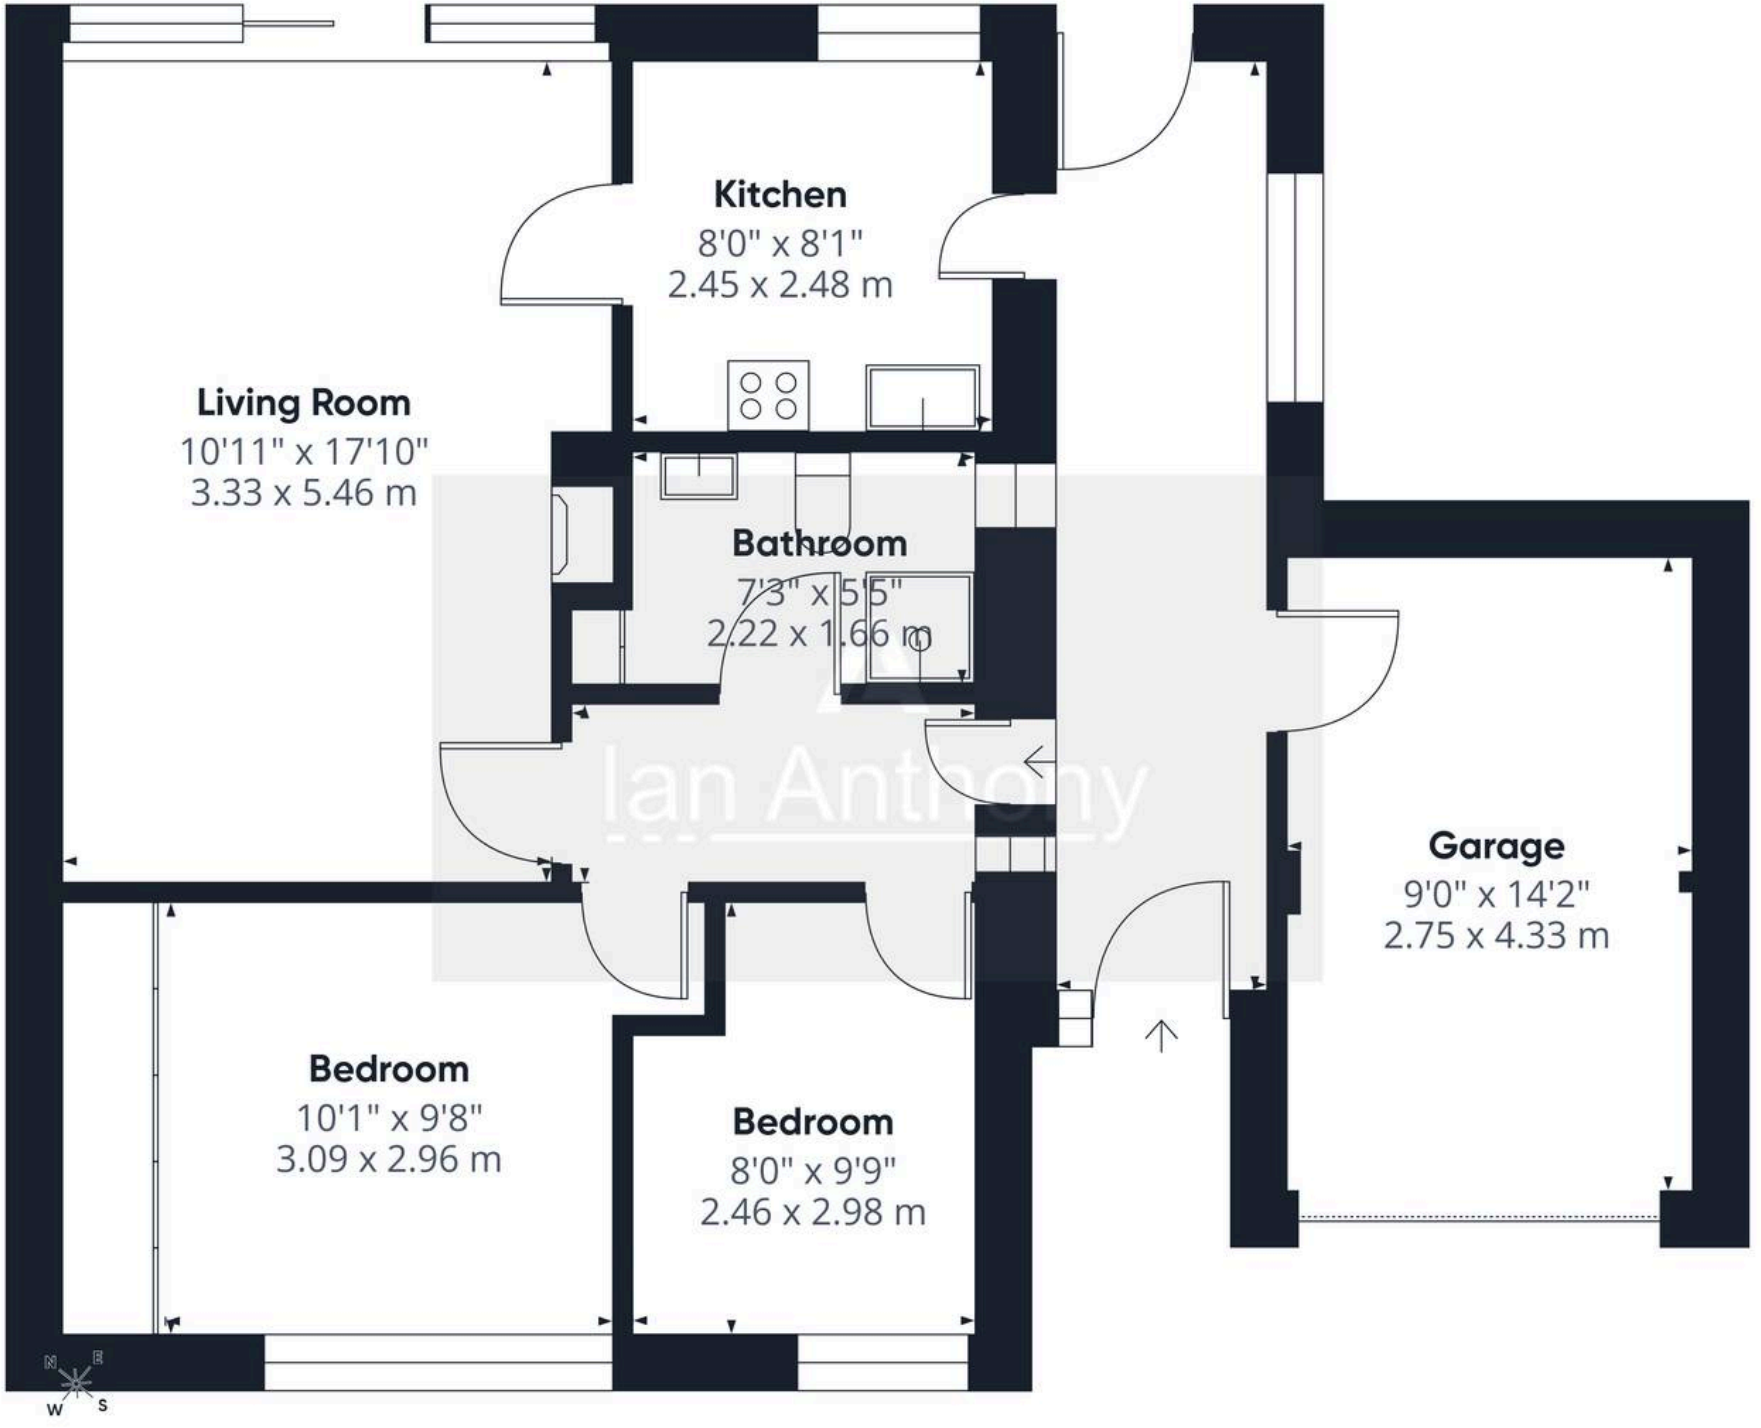

Ian Anthony

Approximate total area(1)

782 ft²

72.6 m²

(1) Excluding balconies and terraces

Calculations reference the RICS IPMS 3C standard. Measurements are approximate and not to scale. This floor plan is intended for illustration only.

GIRAFFE360



IAN ANTHONY

5 Burscough Street, Ormskirk - L39 2EG

01695580888

enquiries@iananthonyestates.co.uk

iananthonyestates.co.uk/