



Peacock Mews, Didcot, Oxfordshire, OX11 6AT

Peacock Mews

Didcot


An attractive three-bedroom detached home, situated within the popular Peacock Mews development in Didcot. The property comes to the market with no onward chain

Upon entering, you are welcomed by an inviting entrance hall, complete with a useful storage cupboard and cloakroom. The spacious and light-filled lounge features French doors opening directly onto the rear garden, creating a pleasant connection between the indoor and outdoor living spaces.

The well-appointed kitchen offers ample storage and space for appliances, with an attractive archway leading through to the dining area. The dining space provides plenty of room for a family dining table and chairs.

To the first floor, the property offers a bright and generously proportioned principal bedroom benefiting from an en-suite shower room. There is a further double bedroom, a good-sized single bedroom and a modern family bathroom, providing comfortable and versatile accommodation for families.

Externally, the property benefits from off-road parking for two vehicles to the side, together with gated access to the rear garden. The garden is predominantly laid to lawn and features a paved patio area, providing an ideal space for outdoor dining and relaxation, along with a useful garden shed for storage.

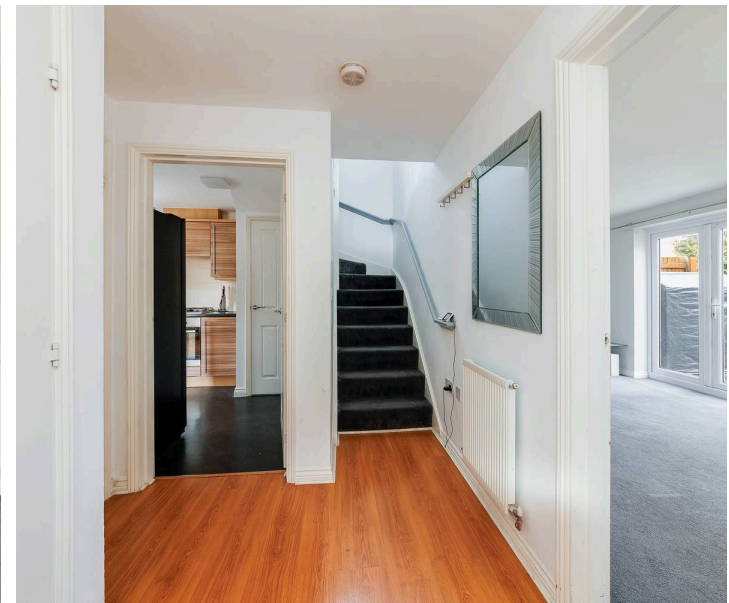






Peacock Mews

Didcot

- Three bedroom detached house situated on Peacock Mews, Didcot
- Coming to market chain free
- The property benefits from air-source heat pump, an air conditioning unit and electric vehicle charging point
- Welcoming entrance with useful storage cupboard and and cloakroom
- Comfortable lounge with French doors leading out into the garden
- Kitchen with ample storage and space for white goods, access into the dining room
- Dining room perfect for family meal times and entertaining
- Comfortable main bedroom with en-suite. A further double and generous single bedroom
- Modern family bathroom
- Garden is mainly laid to lawn with patio area. Driveway parking

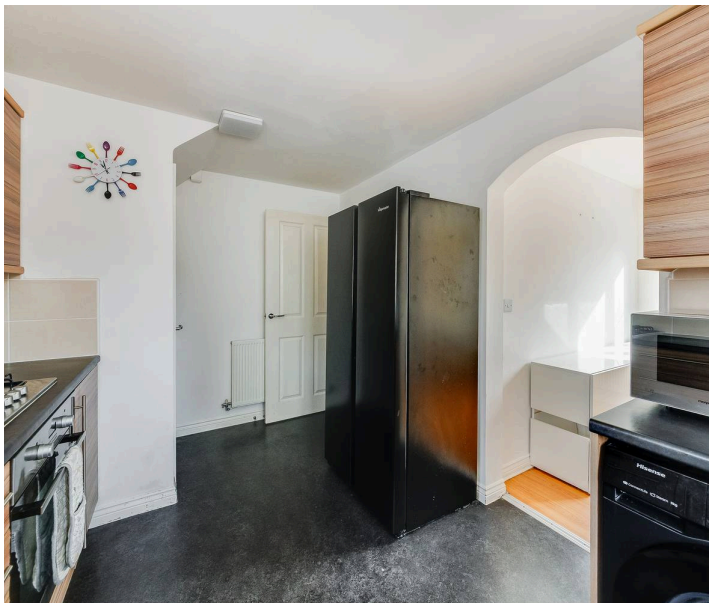

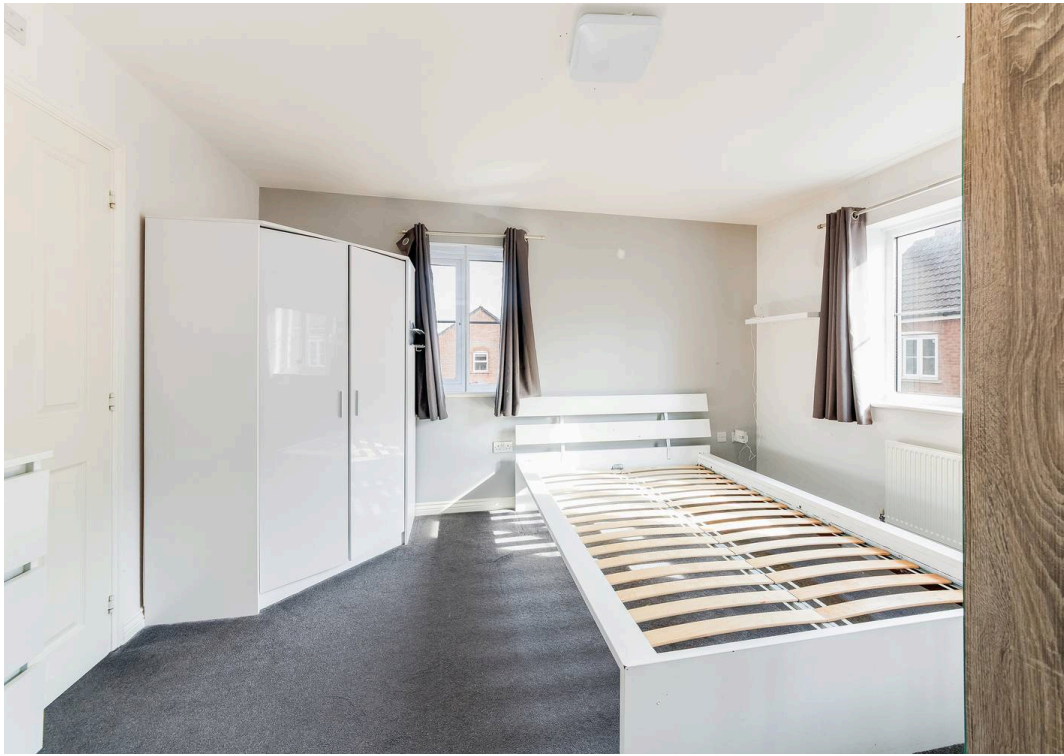

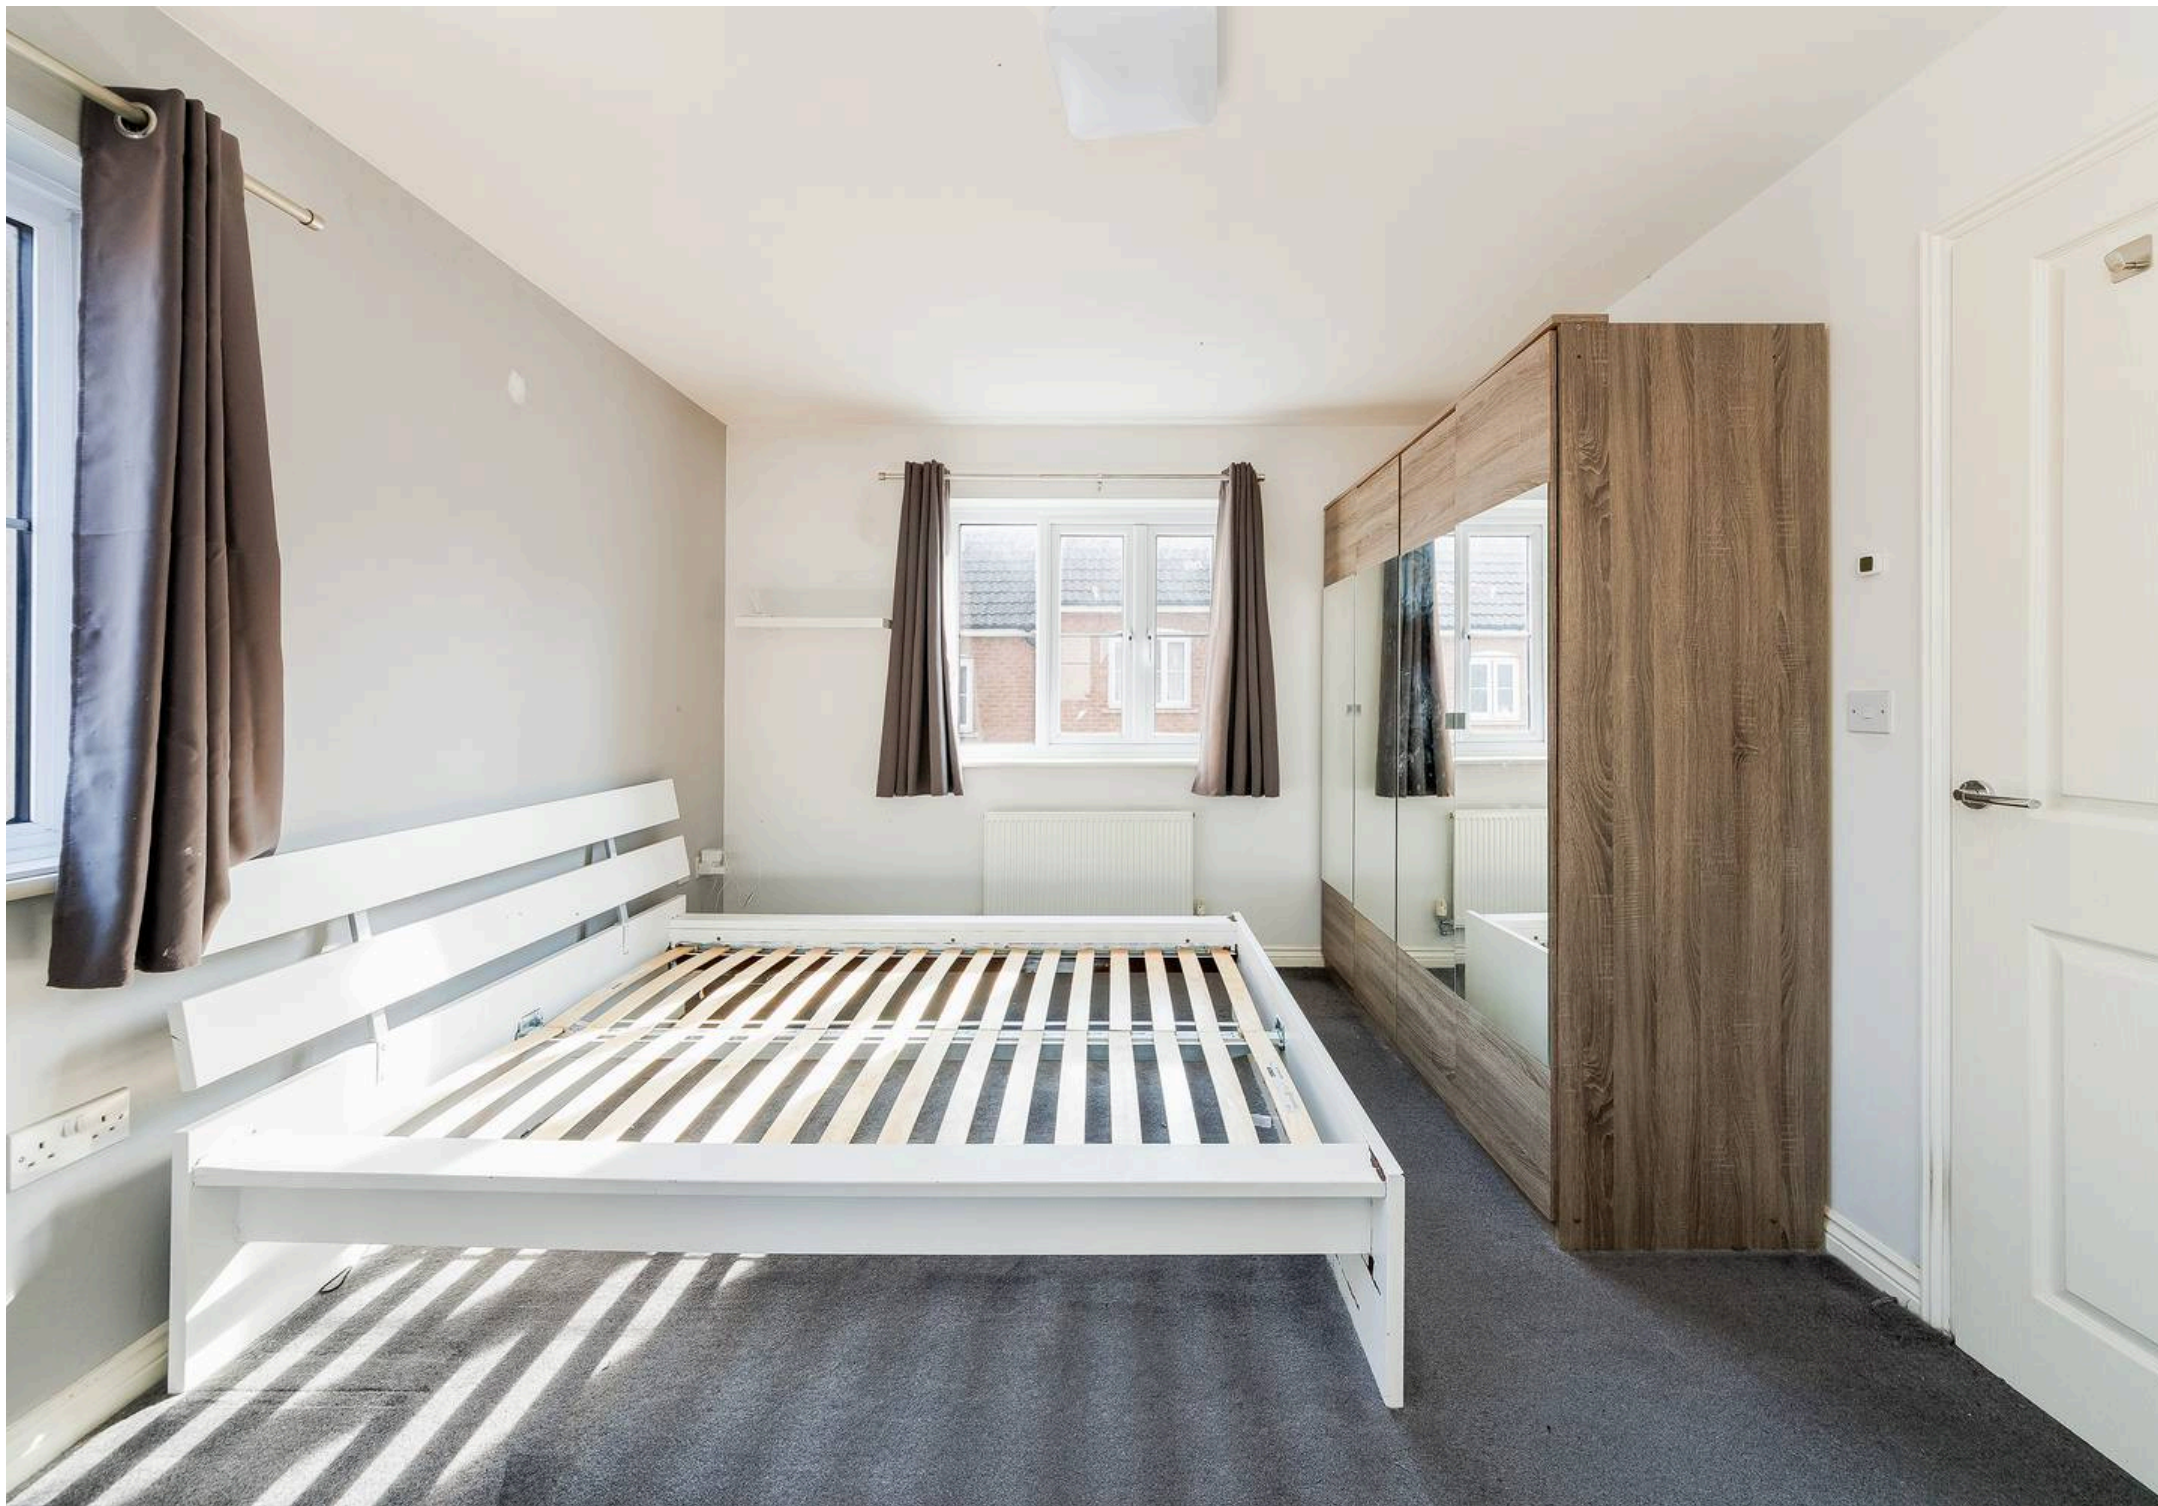









Peacock Mews, OX11

Approximate Gross Internal Area = 87.60 sq m / 943 sq ft

For identification only - Not to scale

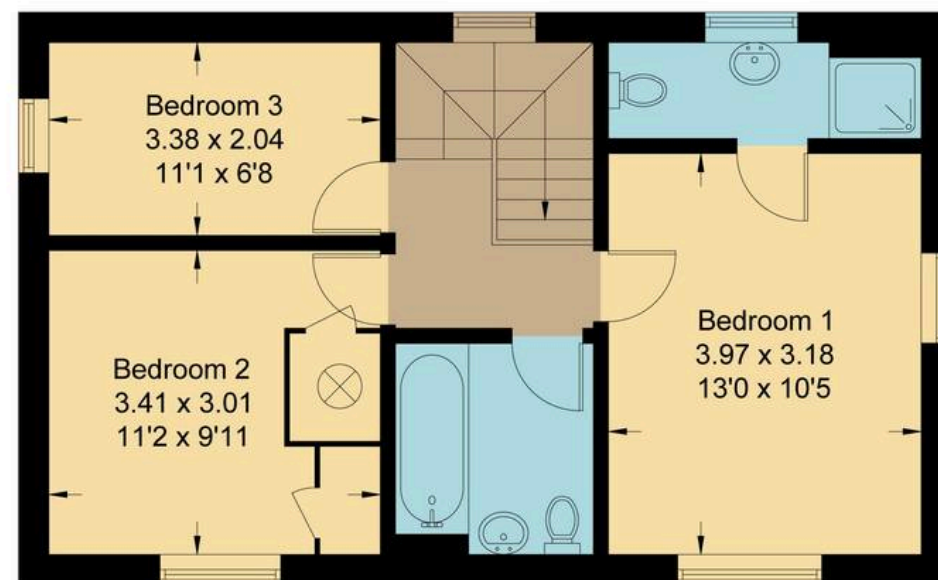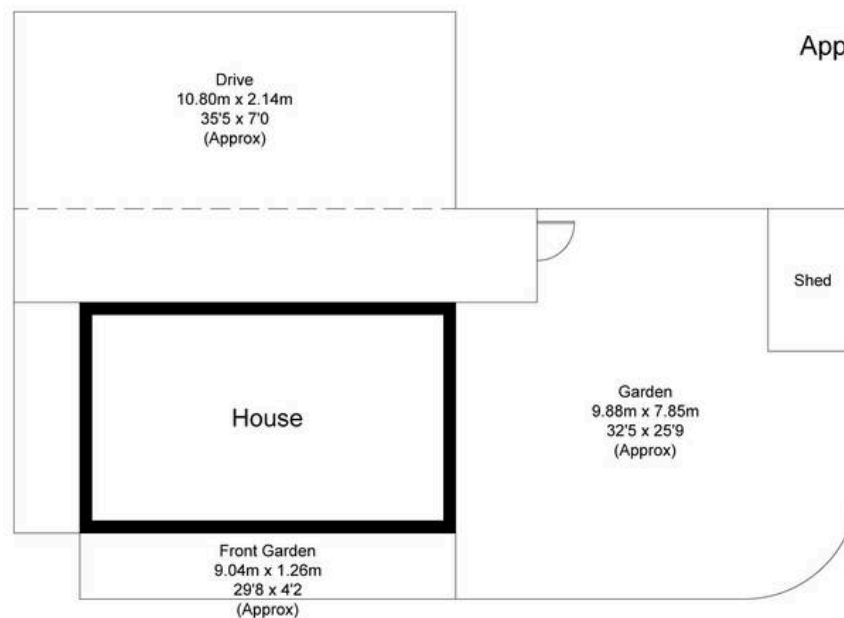

Ground Floor

First Floor

Not to scale, for illustration and layout purposes only.
© Mortimer Photography. Produced for Hodsons.
Unauthorised reproduction prohibited



Hodsons
...your move, our passion
Sales | Lettings

220 Broadway, Didcot
Oxfordshire, OX11 8RS
T: 01235 511406
E: didcot@hodsons.co.uk
www.hodsons.co.uk