



Smiths
your property experts

Church View

Main Street, Peckleton

- Beautiful, executive detached family home
- Built to an exceptional standard and specification
- Four double bedrooms and three bathrooms
- Open-plan kitchen/diner with bi-fold doors and a utility room
- Private rear gardens with a seating terrace
- Block-paved private driveway and an integral garage
- State-of-the-art renewable energy systems
- One of just four properties set in an exclusive development

Church View

Church View is a small, bespoke development of four detached houses in the highly regarded, picturesque Leicestershire village of Peckleton. Plot 4, as advertised, is build-complete and ready for occupancy. The property was formerly a well-known village public house and has been sympathetically reconstructed and extended to a bespoke and high-specification home.

Constructed to an exceptional standard and specification, the property includes state-of-the-art renewable energy systems, including wet-piped underfloor heating throughout the ground floor and an air-source heat pump.







Plot 4

A beautifully refurbished and extended former public house, this now detached family home has been entirely remodelled to offer well-considered living space inside the exterior of a double bay fronted character building. Affording circa 1,858 square feet of net floor area laid across two floors and incorporating a useful integrated garage with power and lighting, expect to find no less than four double bedrooms, all arranged around a spacious landing with a separate four-piece family bathroom. Both the principal and guest rooms have respective en-suite bathrooms.

The main living space is on the ground floor and incorporates a porch/entrance hall, a spacious central reception hall that opens via sliding doors to the extended bay-fronted sitting room with a Victorian feature fireplace. To the rear is a three-zoned kitchen/diner with a bespoke shaker-style fitted kitchen, and zoned dining and living areas. The living area has bi-folding doors leading out onto the rear gardens. There is also a useful utility room and a separate downstairs WC.

Set at the head of this exclusive development, there is a block-paved private driveway to the left-hand side and an integral single garage. To the rear are lawned private gardens with a seating terrace to the immediate rear of the main house. There is a further patio at the end of the garden.

Any interest should be directed via the sole selling agent, Smiths Property Experts.







The Location

Peckleton is a pretty village in rural Leicestershire with excellent road links to Leicester, Hinckley, Nuneaton, and Birmingham. The village is approximately 3 miles from the large village settlement of Desford and 6 miles from the historic town of Market Bosworth. Both offer an excellent array of shops, eateries, and local amenities, including a doctor's surgery, a pharmacy, and excellent schooling options. There are also beautiful countryside walks nearby to the site.

Distances

Market Bosworth 6 miles, Hinckley 6 miles, Leicester 8 miles, Nottingham 31 miles, and Birmingham 33 miles. Nuneaton Railway Station 12 miles (trains to London Euston from 58 minutes), East Midlands Airport 19 miles, and Birmingham Airport 26 miles. The Dixie Grammar School 6 miles, Twycross House School 11 miles, Leicester Grammar School 14 miles, and Loughborough Endowed Schools 16 miles (distances and timings are approximate).



Property Information

Awaiting EPC.

Awaiting Council Tax Band.

Tenure: Freehold.

Local Authority: Hinckley and Bosworth Borough Council.

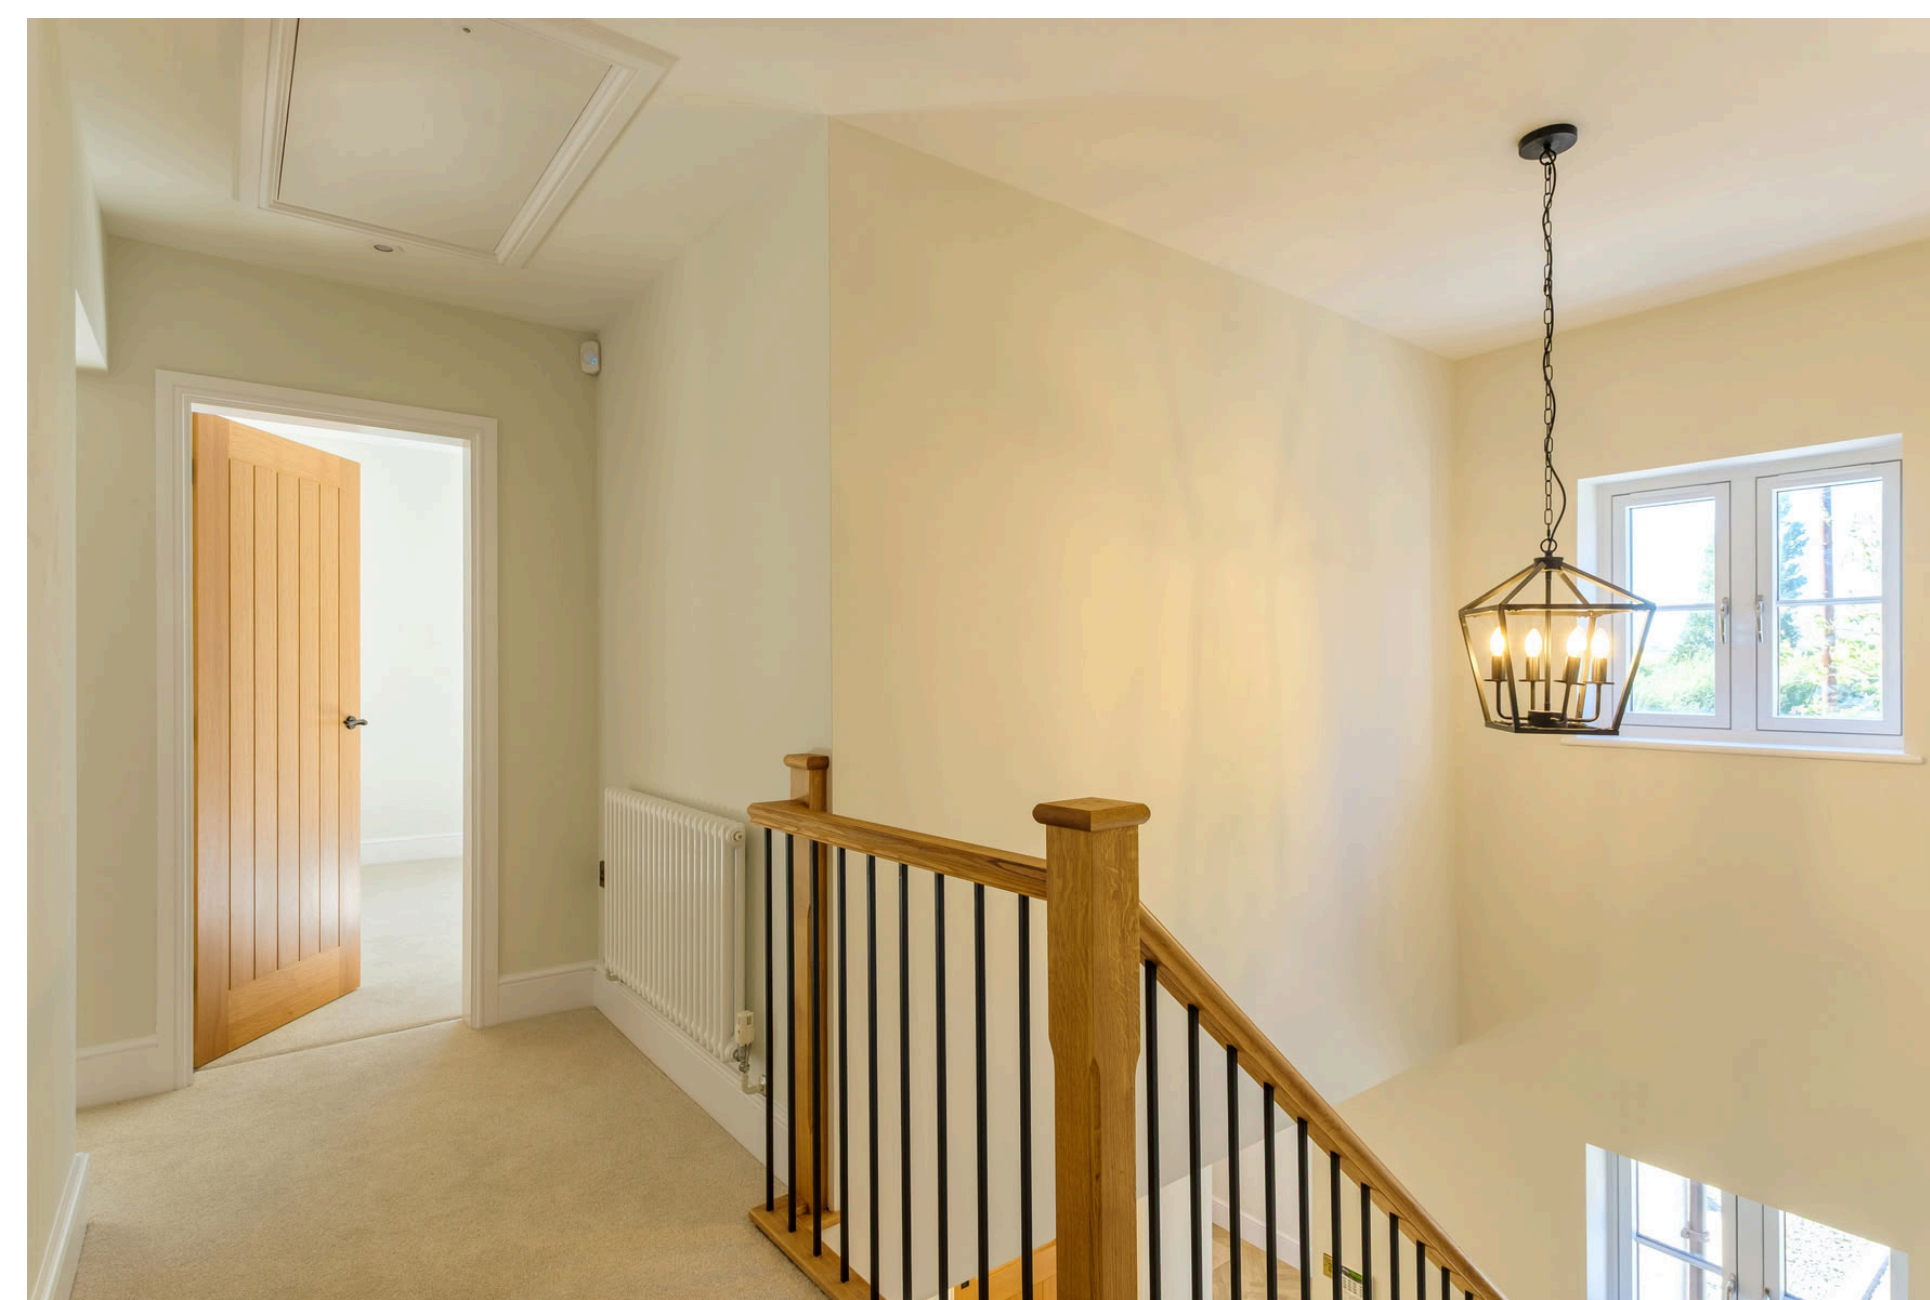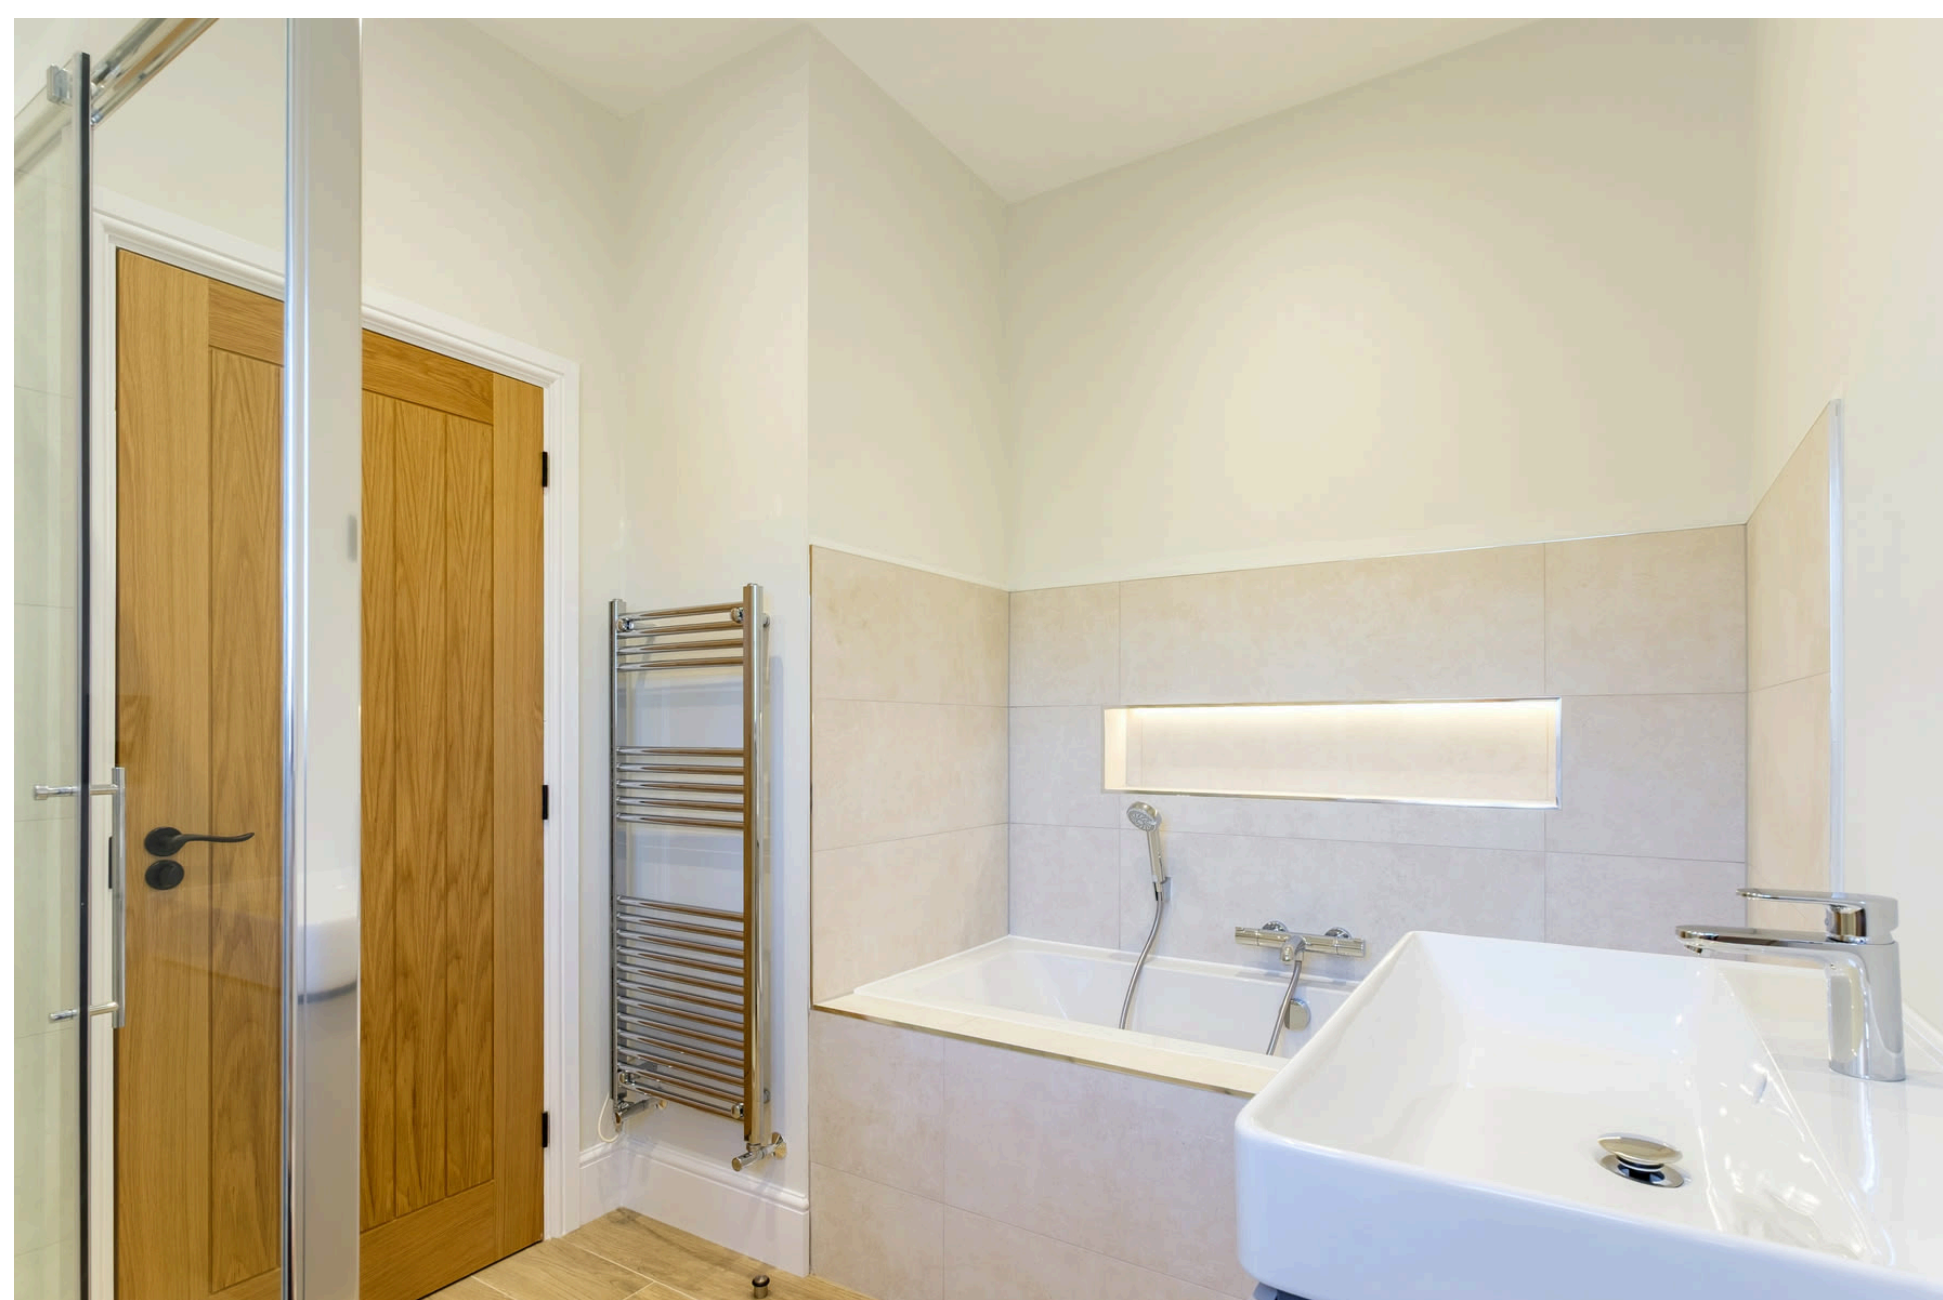

Important Information

Every care has been taken with the preparation of these Sales Particulars, but complete accuracy cannot be guaranteed. In all cases, buyers should verify matters for themselves. Where property alterations have been undertaken buyers should check that relevant permissions have been obtained. These particulars do not constitute any part of an offer or contract. All measurements should be treated as approximate and for general guidance only. Photographs are provided for general information, and it cannot be inferred that any item shown is included in the sale. Plans are provided for general guidance and are not to scale. Any outline plans within these particulars are based on Ordnance Survey data and are provided for reference only.



TOTAL FLOOR AREA : 1858 sq.ft. (172.6 sq.m.) approx.

Whilst every attempt has been made to ensure the accuracy of the floorplan contained here, measurements of doors, windows, rooms and any other items are approximate and no responsibility is taken for any error, omission or mis-statement. This plan is for illustrative purposes only and should be used as such by any prospective purchaser. The services, systems and appliances shown have not been tested and no guarantee as to their operability or efficiency can be given.
Made with Metropix ©2026



01509 278842

sales@smithspropertyexperts.com

smithspropertyexperts.com



