Luxury+Prestige



APARTMENT 12

BATH HILL COURT, BATH ROAD, BH1 2HW
































Floorplans

Apt 12, Bath Hill Court, Bath Road, Bournemouth, BH1 2HW

Approximate Area = 2056 sq ft / 191 sq m

For identification only - Not to scale

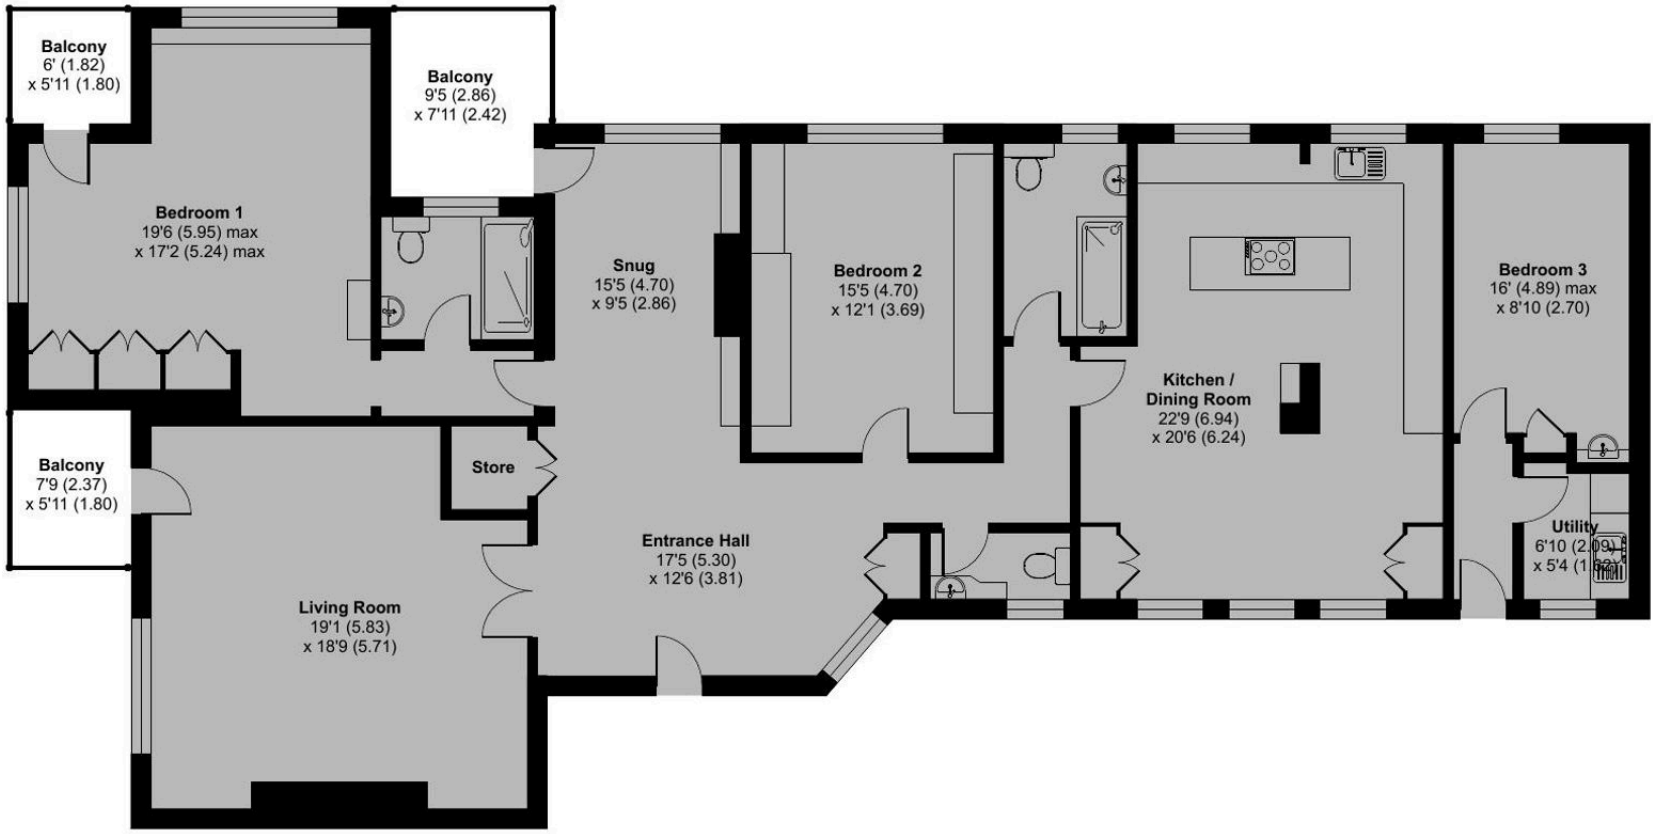

FIFTH FLOOR

Floor plan produced in accordance with RICS Property Measurement 2nd Edition,
Incorporating International Property Measurement Standards (IPMS2 Residential). © nichecom 2026.
Produced for Luxury & Prestige Realty Limited. REF: 1548173

Summary

An exceptionally spacious and beautifully presented penthouse apartment, extending to over 2,000 sq. ft. of light and bright accommodation, situated within the iconic Bath Hill Court, one of Bournemouth's most recognisable landmark buildings.


This impressive apartment has been thoughtfully updated and modernised by the current owners, offering a wonderful combination of contemporary living and the elegance and character associated with this prestigious mansion-style development. A particular feature of the property is its three balconies, providing delightful outdoor spaces from which to enjoy the surroundings, including glimpses of the sea across Bournemouth Pier.

Bath Hill Court remains one of Bournemouth's most distinguished residential buildings and is among the few remaining in the area to benefit from a porterage service.

Combining exceptional proportions, an enviable setting and beautifully maintained accommodation, the accommodation includes three bedrooms, two bathrooms, formal sitting, a reception hall and snug as well as an open plan kitchen / family room.

A lift serves all floors, including the lower ground floor, where a substantial lock-up garage is available to purchase by separate negotiation, with offers invited in the region of £60,000.

Details

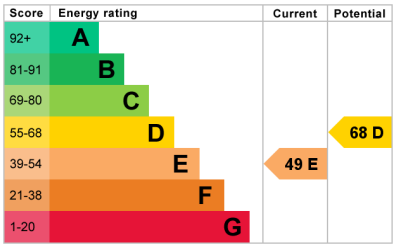Guide Price:	£795,000
Tenure:	Leasehold & Share of Freehold
Lease Length:	999 Years
Maintenance:	N/A
Ground Rent:	N/A
Local Authority:	BCP
Council Tax:	Band G 2026/2027 £3,999.98 pa** ** Amount shown is for a main home, please seek advice for additional home
Services:	Mains electricity, gas, water and drainage
EPC:	

Key Features

- Exceptional Penthouse Apartment
- Over 2,000 Sq. Ft. of Accommodation
- Three Spacious Bedrooms
- Two Bathrooms
- Elegant Formal Sitting Room
- Open-Plan Kitchen / Family Room
- Sea Glimpses Over Bournemouth Pier
- Beautifully Modernised Throughout
- Garage available separately
- Porter and lift to all floors

Get in touch

In Person:	28A Haven Road Canford Cliffs Poole BH13 7LP
By Phone:	01202 007373
By Email:	info@luxuryandprestige.com
Online:	luxuryandprestige.com
Facebook:	facebook.com/luxuryandprestige
Instagram:	@luxuryprestigerealty
Property ref:	01M7JHTJCW002W5HKMZ1MPXKM5
Published:	November 2026

View Digital Brochure

The Property Ombudsman

powered by
FluxPro

Important notice:
Luxury and Prestige Realty Ltd. its clients and any joint agent give notice that: They are not authorised to make or give any representations or warranties in relation to the property either here or elsewhere, either on their own behalf or on behalf of their clients otherwise. They assume no responsibility for any statement that may be made in these particulars. These particulars do not form part of any offer or contract and must not be relied upon as state, emts or representations of fact. 2: Any areas, measurements or distances are approximate. The text, photographs and plans are not necessarily comprehensive, it should not be assumed that the property has all necessary planning, building regulations or other consent and Luxury and Prestige have not tested any services, equipment or facilities. Purchasers must satisfy themselves by inspection or otherwise.

Luxury+Prestige