6 Cannon Hill Place

CREATED ON
18 November 2026

Total area	Floors	Rooms	Bathroom
77.58 m²	2	10	1


6 Cannon Hill Place

TOTAL AREA: 77.58 m² • **LIVING AREA:** 76.36 m² • **FLOORS:** 2 • **ROOMS:** 10

magicplan

▼ Ground Floor

TOTAL AREA: 42.93 m² • **LIVING AREA:** 41.71 m² • **ROOMS:** 5

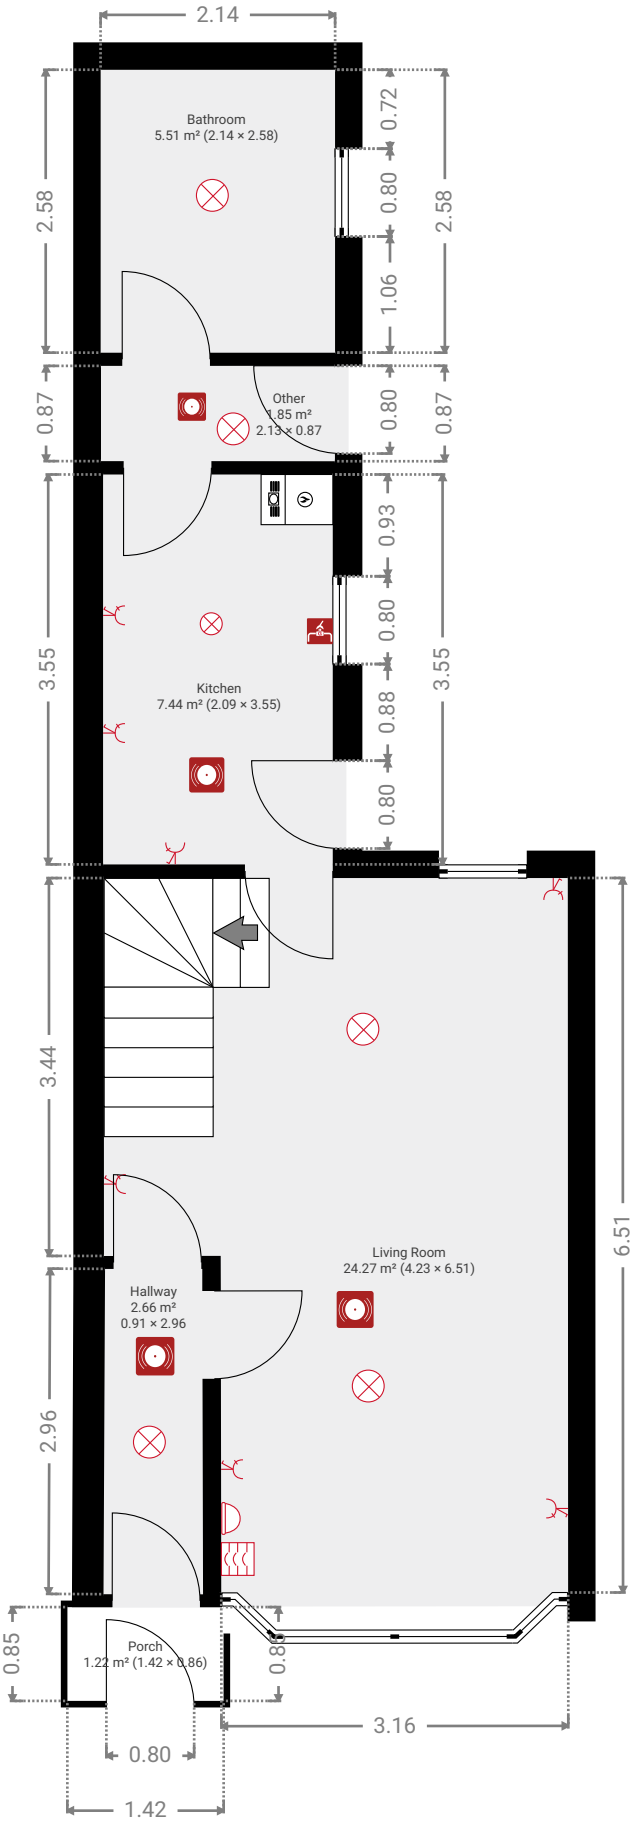

6 Cannon Hill Place


TOTAL AREA: 77.58 m² • **LIVING AREA:** 76.36 m² • **FLOORS:** 2 • **ROOMS:** 10

magicplan

▼ Bathroom
Ground Floor

WIDTH: 2.14 m • **LENGTH:** 2.58 m
AREA: 5.51 m² • **PERIMETER:** 9.43 m




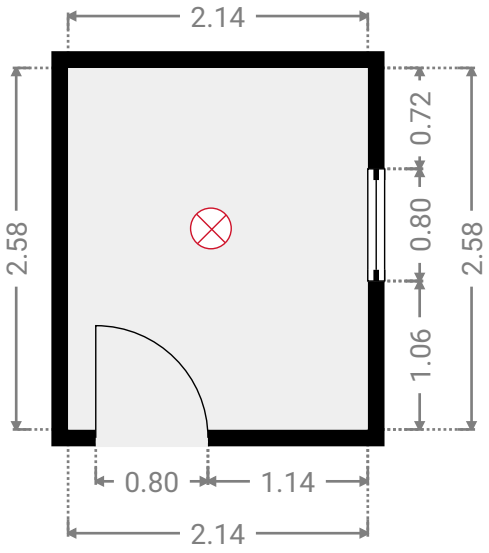

▼ Hallway
Ground Floor

WIDTH: 0.91 m • **LENGTH:** 2.96 m
AREA: 2.66 m² • **PERIMETER:** 7.72 m



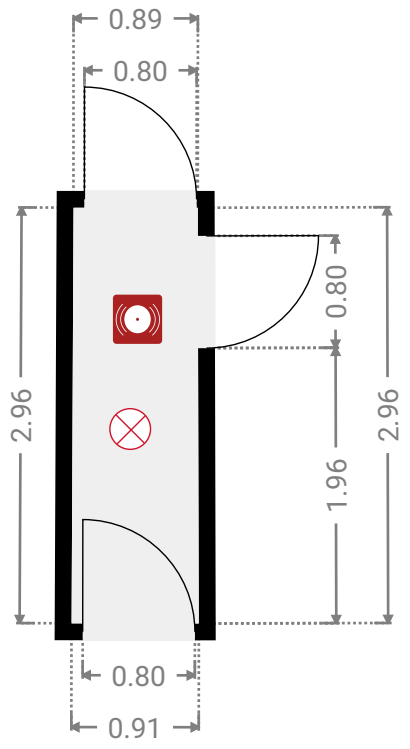

THIS FLOOR PLAN IS PROVIDED WITHOUT WARRANTY OF ANY KIND.

0.0 0.5 1.0 1.5 2.0 2.5m
1:54


6 Cannon Hill Place

TOTAL AREA: 77.58 m² • **LIVING AREA:** 76.36 m² • **FLOORS:** 2 • **ROOMS:** 10

▼ Porch
Ground Floor


WIDTH: 1.42 m • **LENGTH:** 0.86 m
AREA: 1.22 m² • **PERIMETER:** 4.56 m




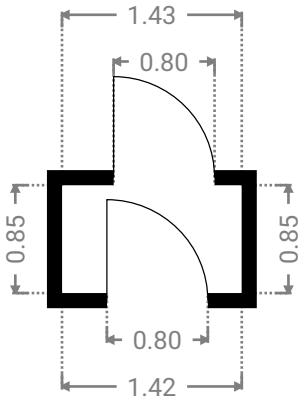

▼ Kitchen
Ground Floor

WIDTH: 2.09 m • **LENGTH:** 3.55 m
AREA: 7.44 m² • **PERIMETER:** 11.29 m

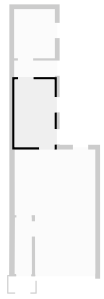

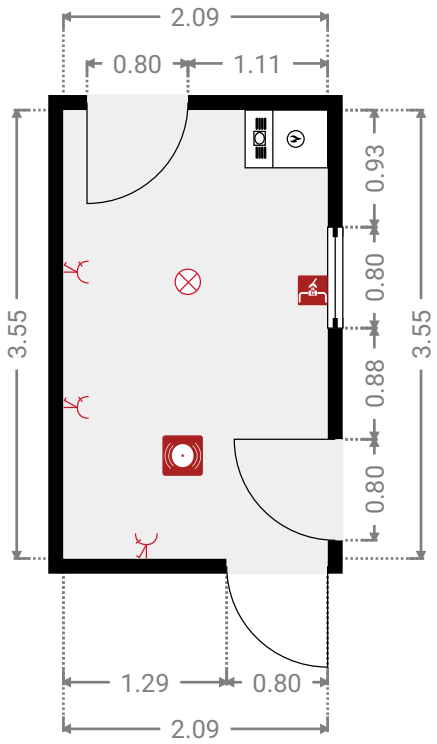

THIS FLOOR PLAN IS PROVIDED WITHOUT WARRANTY OF ANY KIND.

0.0 0.5 1.0 1.5 2.0 2.5m
1:60


6 Cannon Hill Place


TOTAL AREA: 77.58 m² • **LIVING AREA:** 76.36 m² • **FLOORS:** 2 • **ROOMS:** 10

magicplan

▼ Living Room
Ground Floor

WIDTH: 4.23 m • **LENGTH:** 6.51 m
AREA: 24.27 m² • **PERIMETER:** 21.48 m

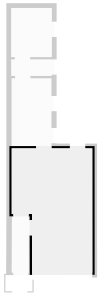


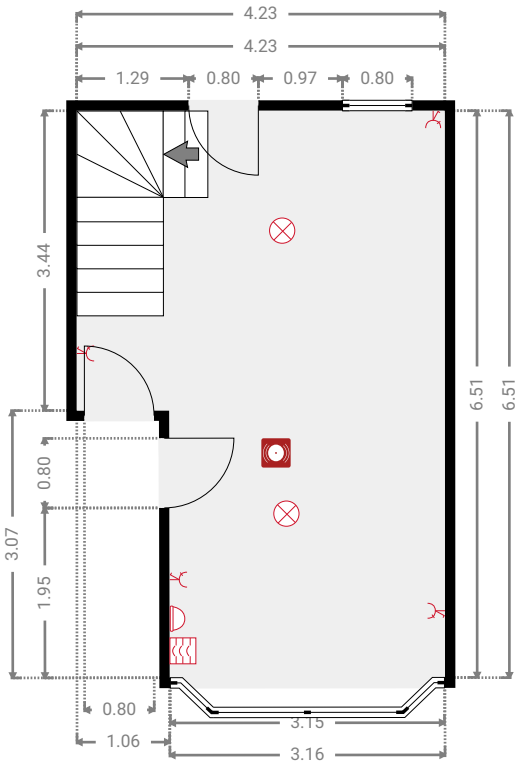

▼ Other
Ground Floor

WIDTH: 2.13 m • **LENGTH:** 0.87 m
AREA: 1.85 m² • **PERIMETER:** 6.00 m



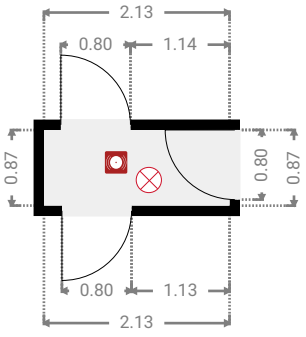

THIS FLOOR PLAN IS PROVIDED WITHOUT WARRANTY OF ANY KIND.


0 1 2 3 4m
1:87

6 Cannon Hill Place

TOTAL AREA: 77.58 m² • **LIVING AREA:** 76.36 m² • **FLOORS:** 2 • **ROOMS:** 10

▼ 1st Floor

TOTAL AREA: 34.65 m² • **LIVING AREA:** 34.65 m² • **ROOMS:** 5

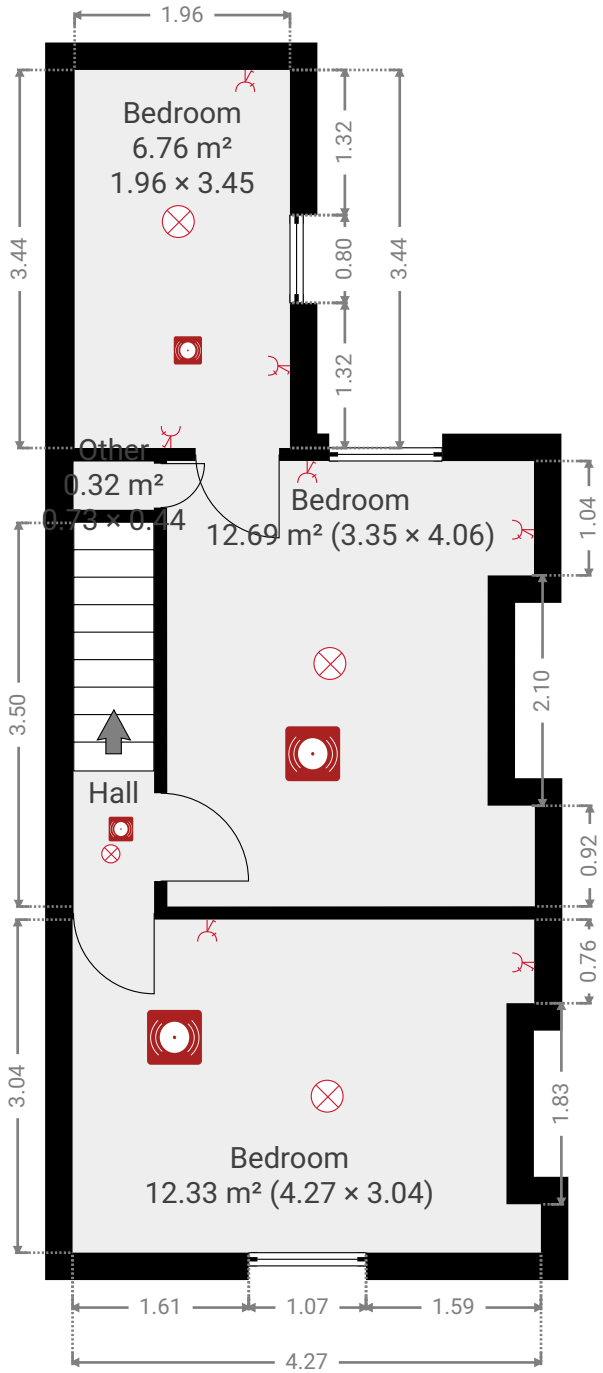

THIS FLOOR PLAN IS PROVIDED WITHOUT WARRANTY OF ANY KIND.

0 1 2 3m

1:69


6 Cannon Hill Place


TOTAL AREA: 77.58 m² • **LIVING AREA:** 76.36 m² • **FLOORS:** 2 • **ROOMS:** 10

magicplan

▼ Bedroom
1st Floor


WIDTH: 3.35 m • **LENGTH:** 4.06 m
AREA: 12.69 m² • **PERIMETER:** 15.67 m

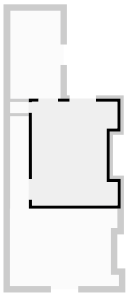


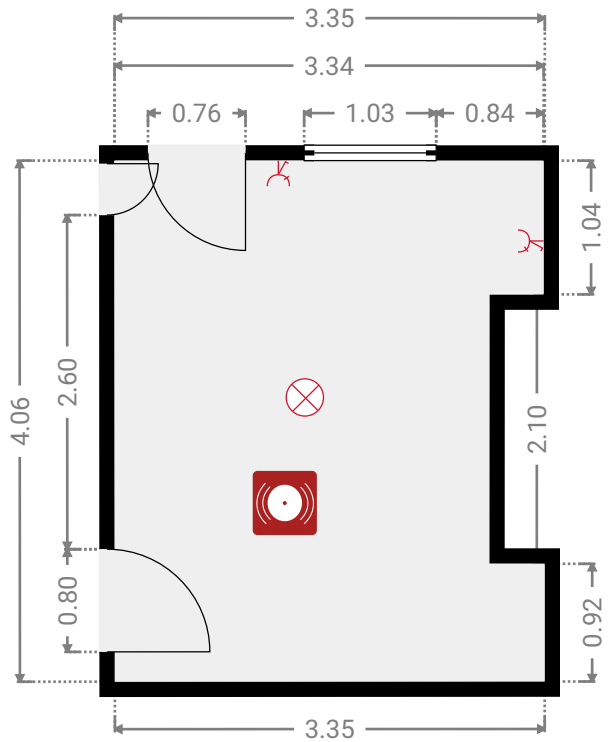

▼ Bedroom
1st Floor

WIDTH: 1.96 m • **LENGTH:** 3.45 m
AREA: 6.76 m² • **PERIMETER:** 10.82 m

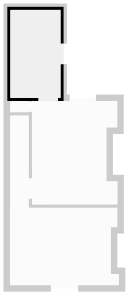

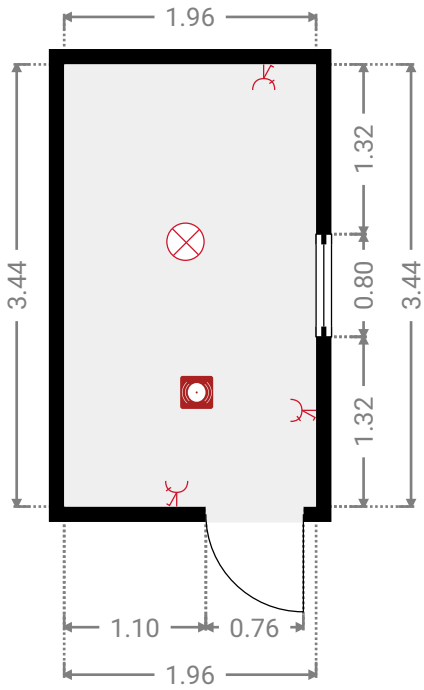

THIS FLOOR PLAN IS PROVIDED WITHOUT WARRANTY OF ANY KIND.

0.0 0.5 1.0 1.5 2.0 2.5m
1:59


6 Cannon Hill Place


TOTAL AREA: 77.58 m² • **LIVING AREA:** 76.36 m² • **FLOORS:** 2 • **ROOMS:** 10

magicplan

▼ Bedroom
1st Floor


WIDTH: 4.27 m • **LENGTH:** 3.04 m
AREA: 12.33 m² • **PERIMETER:** 15.11 m

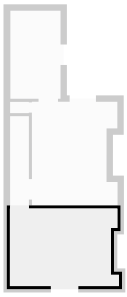


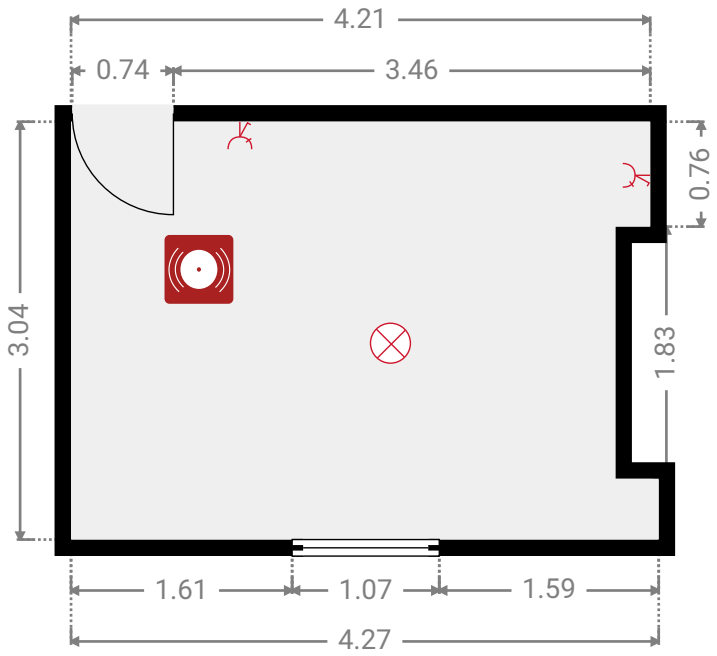

▼ Hall
1st Floor

WIDTH: 0.74 m • **LENGTH:** 3.50 m
AREA: 2.57 m² • **PERIMETER:** 8.46 m

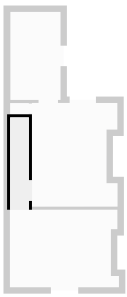

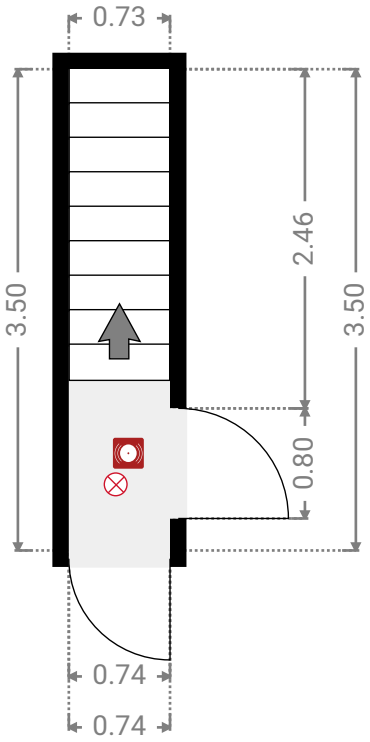

THIS FLOOR PLAN IS PROVIDED WITHOUT WARRANTY OF ANY KIND.


0.0 0.5 1.0 1.5 2.0 2.5m
1:55


6 Cannon Hill Place

TOTAL AREA: 77.58 m² • **LIVING AREA:** 76.36 m² • **FLOORS:** 2 • **ROOMS:** 10

▼ Other
1st Floor

WIDTH: 0.73 m • **LENGTH:** 0.44 m
AREA: 0.32 m² • **PERIMETER:** 2.35 m

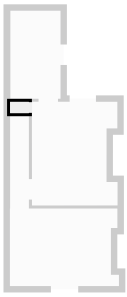

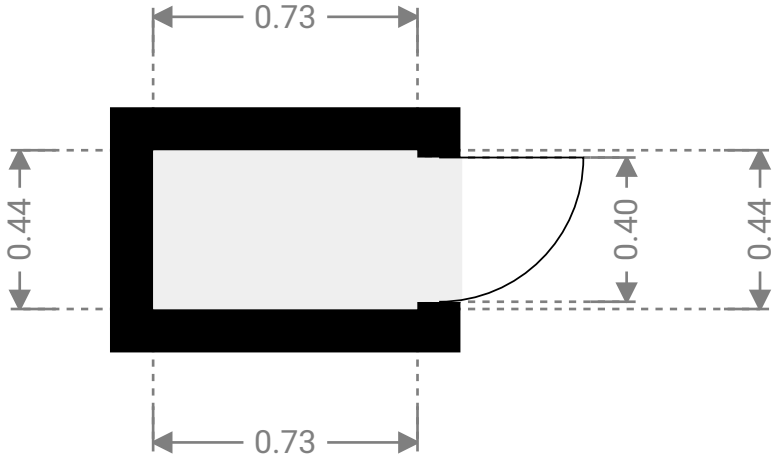

THIS FLOOR PLAN IS PROVIDED WITHOUT WARRANTY OF ANY KIND.

0.0 0.2 0.5 0.8 1.0m
1:21