

Redgrave Close, Croydon

Croydon

In Excess of £137,500



11 Redgrave Close

Croydon

Cash buyers only. First floor studio with allocated parking, communal gardens, galley kitchen, near East Croydon station and amenities. Well-maintained, ideal for investment or first-time buyers.

Tenure: Leasehold

- Chain Free
- Studio Flat
- Off Street Parking
- Leasehold
- Double Glazing
- Top Floor
- EPC Rating - D
- Council Tax Band - B (Croydon)


FIRE BLANKET
samuel estates
YOUR PROPERTY · OUR BUSINESS


samuel estates
YOUR PROPERTY · OUR BUSINESS


samuel estates
YOUR PROPERTY · OUR BUSINESS


samuel estates
YOUR PROPERTY · OUR BUSINESS


samuel estates
YOUR PROPERTY • OUR BUSINESS


samuel estates
YOUR PROPERTY • OUR BUSINESS

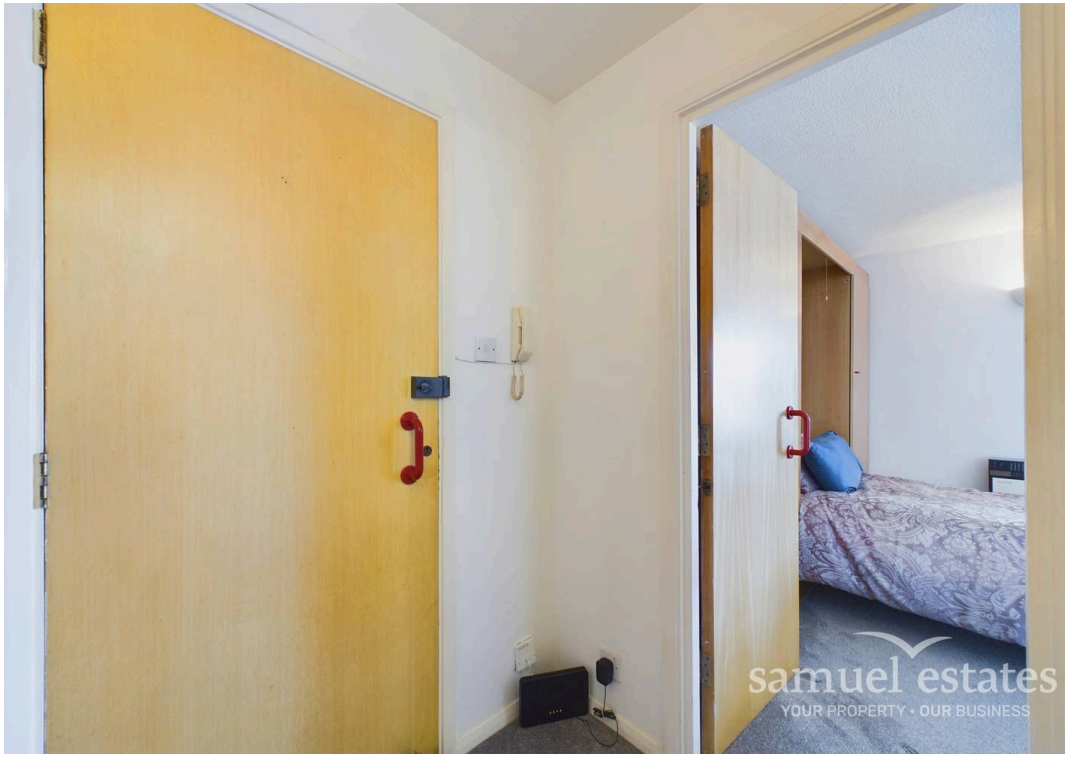
samuel estates
YOUR PROPERTY • OUR BUSINESS


11
Fire exit
samuel estates
YOUR PROPERTY • OUR BUSINESS

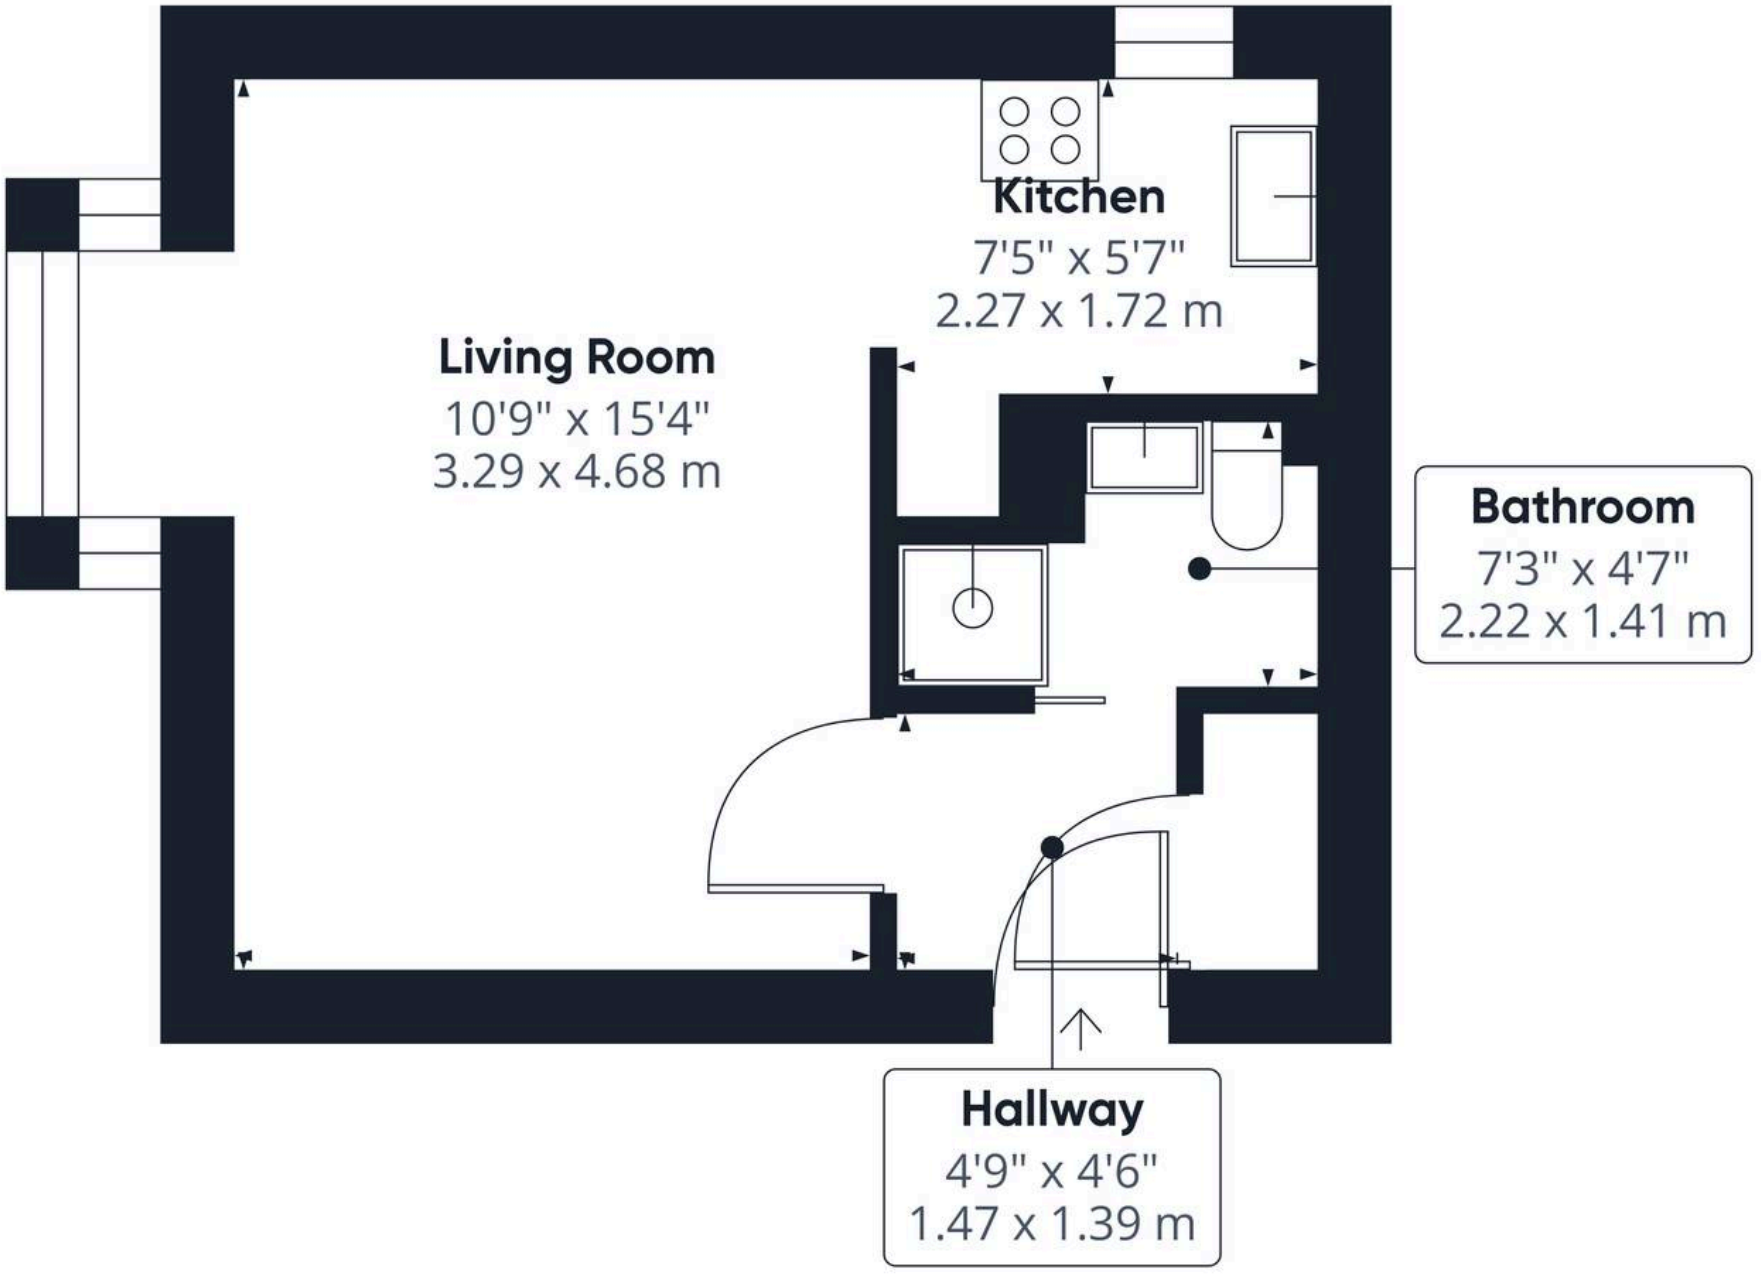

samuel estates
YOUR PROPERTY • OUR BUSINESS

Approximate total area(1)

290.88 ft²

27.02 m²

(1) Excluding balconies and terraces

While every attempt has been made to ensure accuracy, all measurements are approximate, not to scale. This floor plan is for illustrative purposes only.

GIRAFFE360



Samuel Estates

Samuel Estate, 432-434 Streatham High Road - SW16 3PX

02086799889 • hello@samuelestates.com • http://www.samuelestates.com/

samuel estates

YOUR PROPERTY • **OUR** BUSINESS