

PADDOCK GREEN, WYNYARD VILLAGE, BILLINGHAM, TS22 5QP



- ▲ An Exceptional Double Fronted Cottage in Delightful Wynyard Village Surroundings
- ▲ Not Overlooked to The Front or the Rear & Backing onto Woodlands
- ▲ Kitchen/Diner with Fabulous Range of Modern Units & Built-In NEFF Appliances
- ▲ Well Presented Front & Rear Gardens
- ▲ Three Double Bedrooms, Sitting Room/Bedroom Four & Two Bath/Shower Rooms Set Over Two Floors for Flexible Living
- ▲ Off Street Parking with Garage & EV Charger
- ▲ UPVC Windows & Gas Central Heating with Condenser Boiler

£350,000

www.michaelpoole.co.uk

Michael Poole
sales | lettings | auctions



This exceptional double fronted large cottage is wonderfully positioned at the head of a cul-de-sac and is not overlooked to the front and backs onto woodland views. Pleasantly located within striking distance of the Wynyard Village amenities such as the local primary school, The Stables Pub and shops. It is perfect if you are in the market for a ready to move in home.

The bright and stylish interior comprises briefly, porch, 26ft lounge/diner, hallway with, rear sitting room (could be used as a downstairs bedroom offering flexible living), modern downstairs shower room, fabulous kitchen breakfast room with high gloss units and rear porch. The first floor has the bedroom one with WC/dressing area, two further double bedrooms with built in wardrobe and bathroom. Outside, there is a front garden and to the rear a beautifully presented rear garden with a couple of well-placed patio areas with rear access rear parking with garage.

Other attractions worthy of a mention include Karndean flooring, UPVC windows, central heating with gas condenser boiler, kitchen has A rated NEFF appliances with fridge/freezer, washing machine, dishwasher, induction hob, oven and microwave.

Freehold
Council Tax Band - F

Council Tax Band: F **Tenure:** Freehold

TO VIEW: Contact our Billingham office on
Tel: **01642 955140**

TO VIEW: Tel: **01642 955140**

10 Town Square, Billingham, TS23 2LY

www.michaelpoole.co.uk



PADDOCK GREEN, TS22 5QP




PADDOCK GREEN, TS22 5QP



PADDOCK GREEN, TS22 5QP



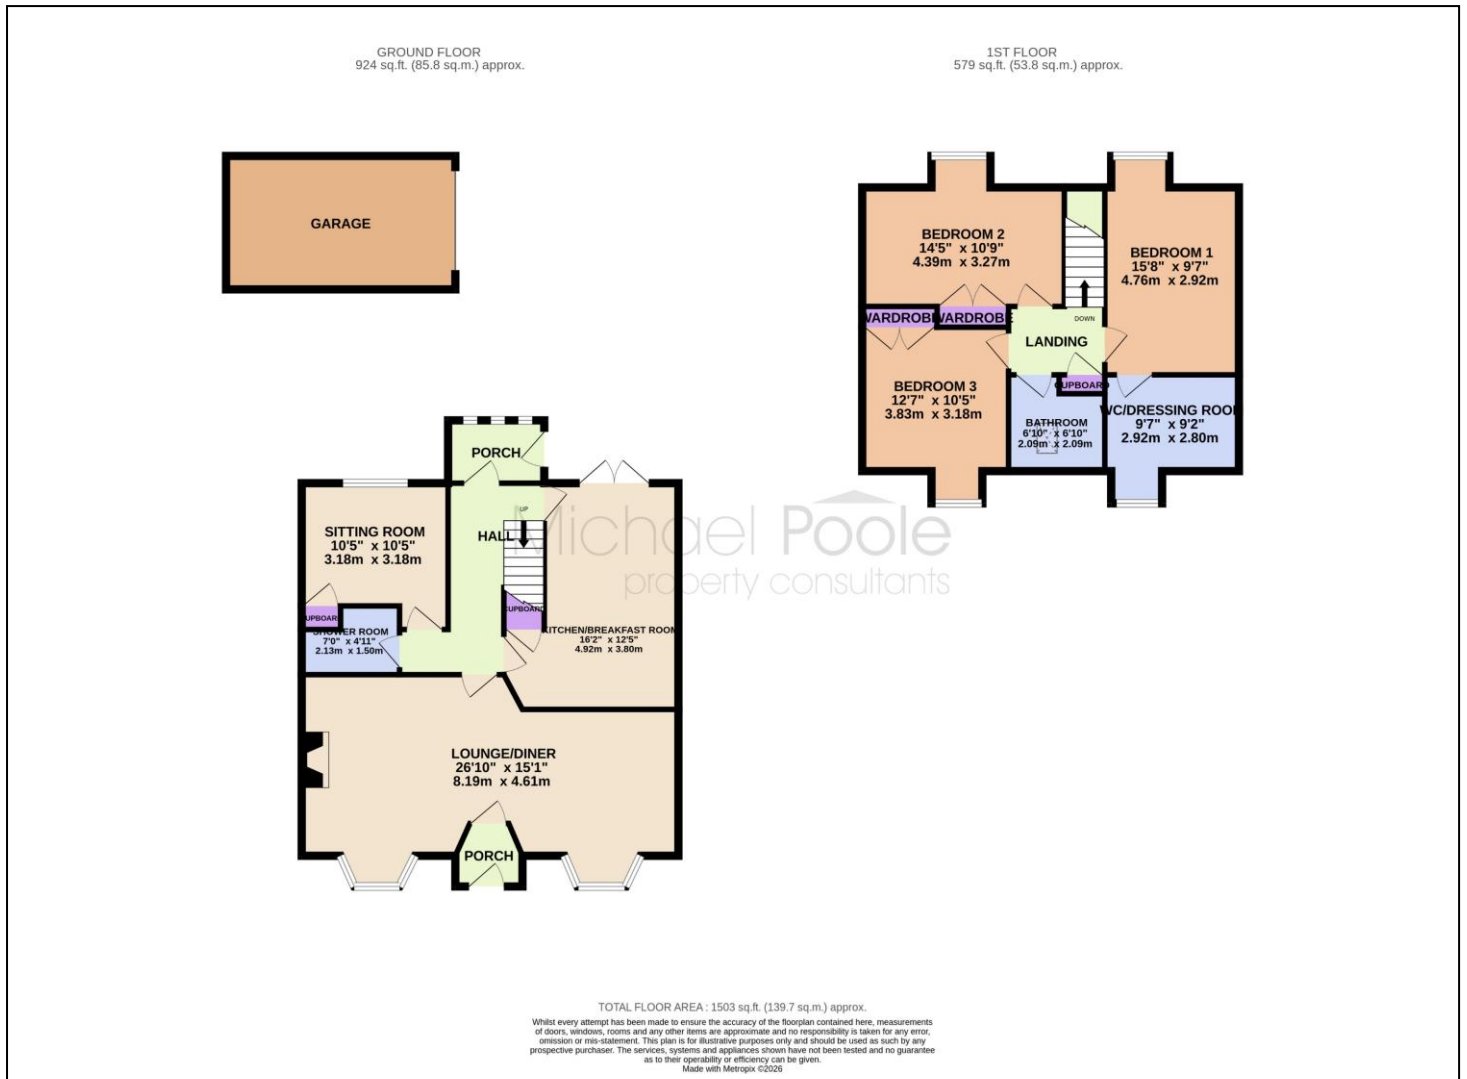

The information provided about this property does not constitute or form part of an offer or contract, nor may it be regarded as representations. All interested parties must verify accuracy and your solicitor must verify tenure and lease information, fixtures and fittings and, where the property has been recently constructed, extended or converted, that planning/building regulation consents are in place. All dimensions are approximate and quoted for guidance only, as are floor plans which are not to scale, and their accuracy cannot be confirmed. Reference to appliances and/or services does not imply that they are necessarily in working order or fit for the purpose. We offer our clients an optional conveyancing service, through panel conveyancing firms, via MWU and we receive on average a referral fee of one hundred and thirty pounds, only on completion of the sale. If you do use this service, the referral fee is included within the amount that you will be quoted by our suppliers. All quotes will also provide details of referral fees payable.



TO VIEW: Contact our Billingham office on Tel: **01642 955140**
10 Town Square, Billingham, TS23 2LY

www.michaelpoole.co.uk

Michael Poole
sales | lettings | auctions