



115 Aughton Street, Ormskirk

Ormskirk

Guide Price **£195,000**

115 Aughton Street

Ormskirk

Immaculate two-bedroom semi-detached home near the town centre with modern kitchen, versatile living spaces, stylish bathroom, private garden and excellent transport links. Ready to move in.
Council Tax band: B

Tenure: Freehold


EPC Energy Efficiency Rating: D

EPC Environmental Impact Rating: D

- Immaculate two-bedroom home
- Walking distance to the town centre and local amenities
- Stylish high-gloss kitchen with breakfast bar
- Two generous bedrooms
- Private rear garden with patio and lawn
- Perfect first home, investment or downsizing opportunity





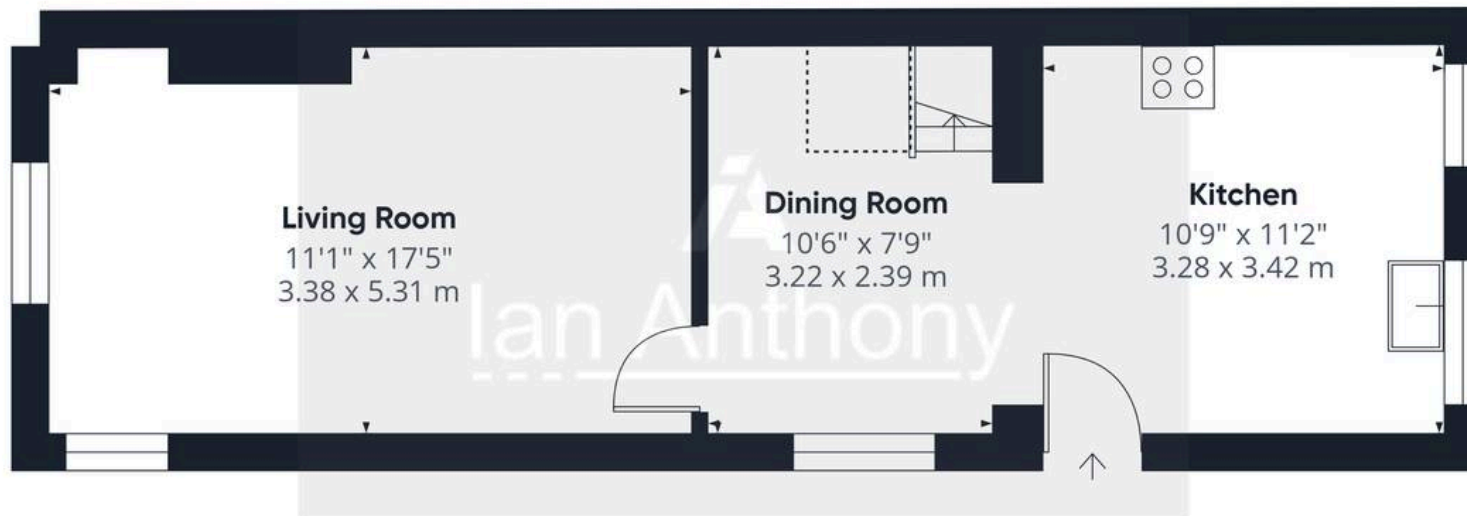

Approximate total area⁽¹⁾

655 ft²

60.8 m²

Reduced headroom

10 ft²

0.9 m²



(1) Excluding balconies and terraces

Reduced headroom

Below 5 ft/1.5 m

Calculations reference the RICS IPMS 3C standard. Measurements are approximate and not to scale. This floor plan is intended for illustration only.

GIRAFFE360





IAN ANTHONY

5 Burscough Street, Ormskirk – L39 2EG

01695580888

enquiries@iananthonyestates.co.uk

iananthonyestates.co.uk/

