
Horton & Senate



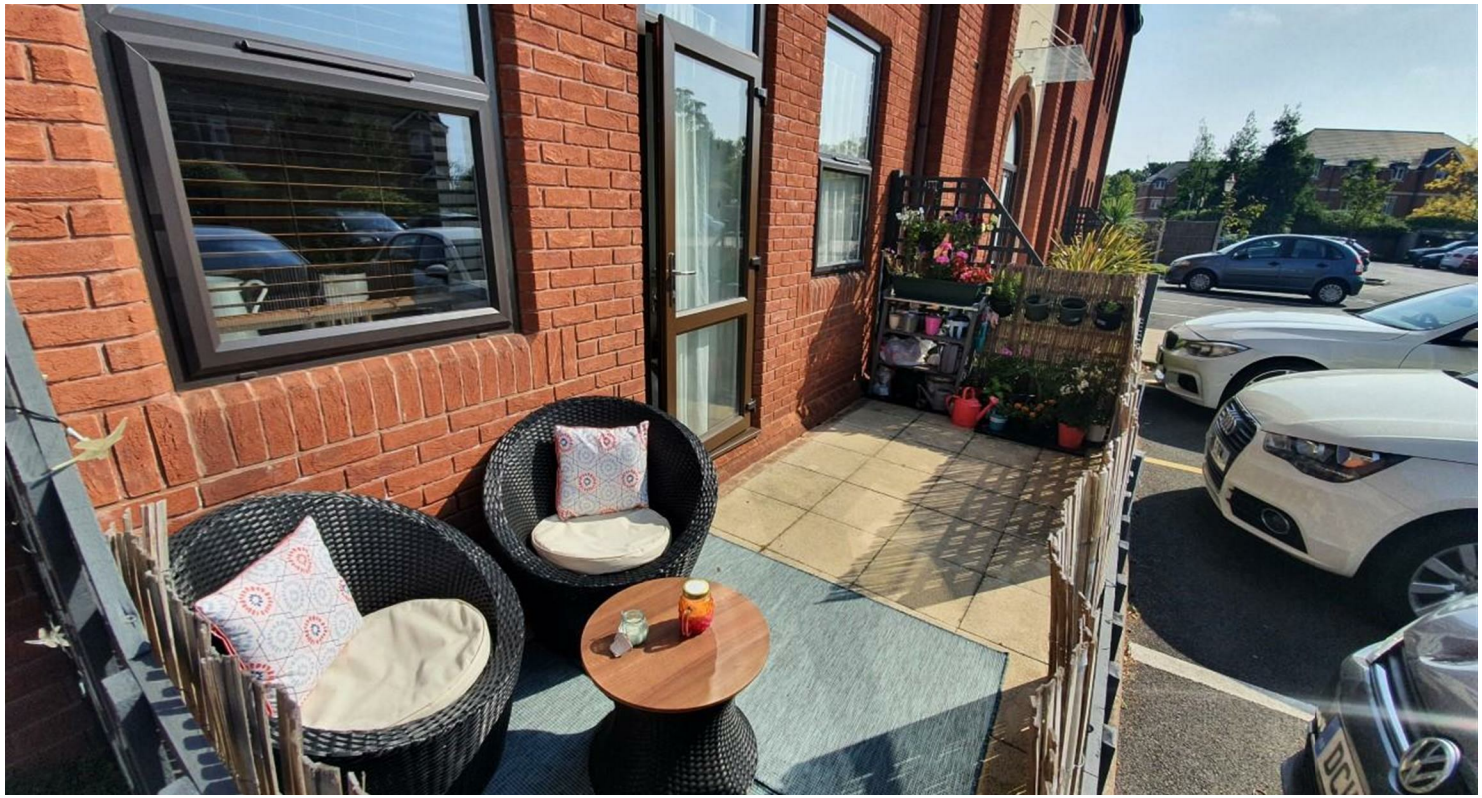



Apartment 10, Olton Court Warwick Road, Solihull, B92 7HX

£895

- Ground Floor Apartment
- Bathroom with Shower
- Council Tax Band A
- Unfurnished
- 1 Double Bedroom
- Lounge/Diner/Kitchen
- M42 Motorway links nearby
- Allocated Secure Parking
- Patio/Terrace Area
- Available Nov

49a Station Road, Knowle, Solihull, West Midlands, B93 0HN
01564 773200
info@senateproperty.co.uk

Olton Court Warwick Road, Solihull B92 7HX

Well presented , gated, one double bedroom ground floor apartment with secure allocated parking and rear terrace/patio area. Located withing walking distance to Olton Train Station, Solihull town centre and M42 motorway link nearby. Electric heating , secure communal entrance with intercom system, entrance hallway with fitted storage, open plan lounge/diner/ & fitted kitchen, spacious double bedroom with fitted wardrobes and bathroom with shower.

1 1 1 D


Council Tax Band: A










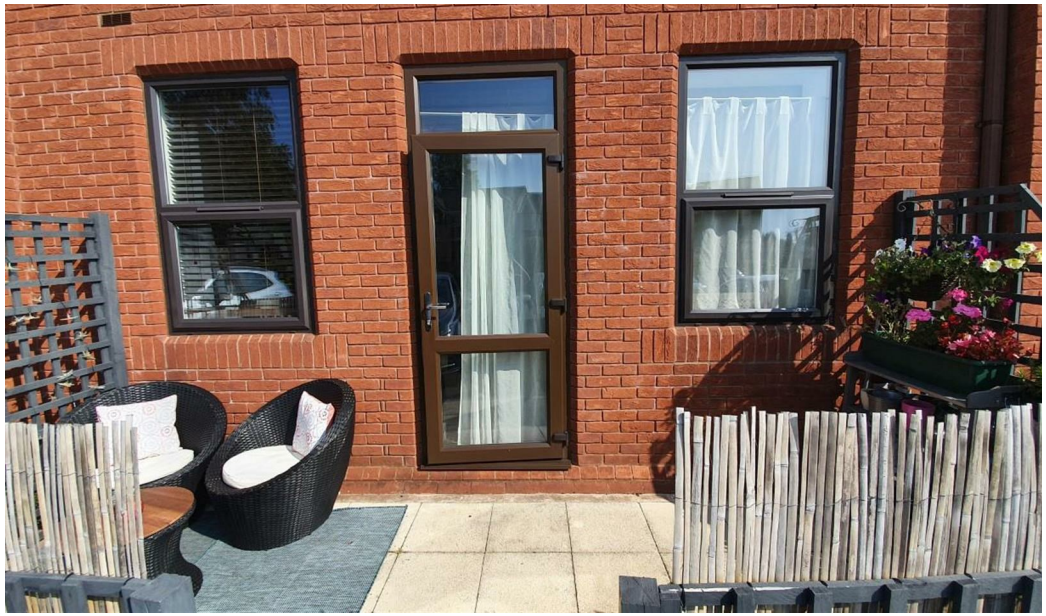




Floor Plan

Approx. 46.7 sq. metres (503.2 sq. feet)

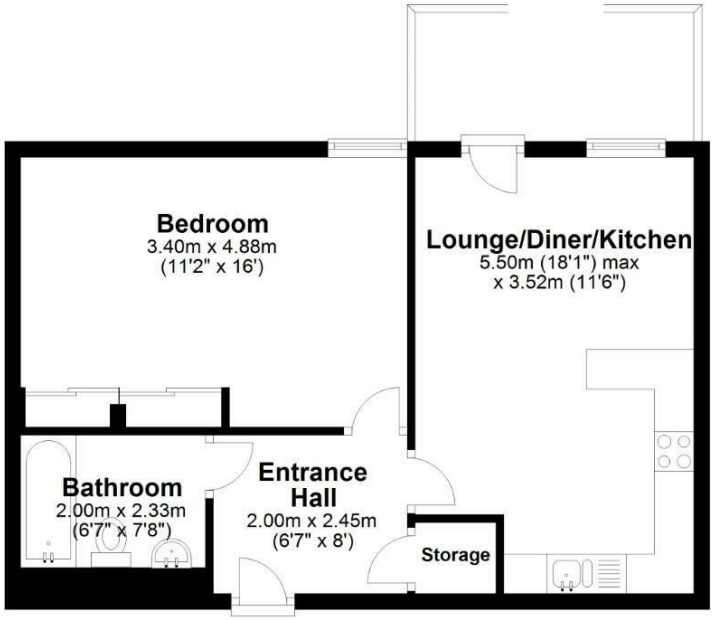

Total area: approx. 46.7 sq. metres (503.2 sq. feet)

This floor plan is not to scale and is for illustration/marketing purposes of Senate Property Services Ltd.
Plan produced using PlanUp.

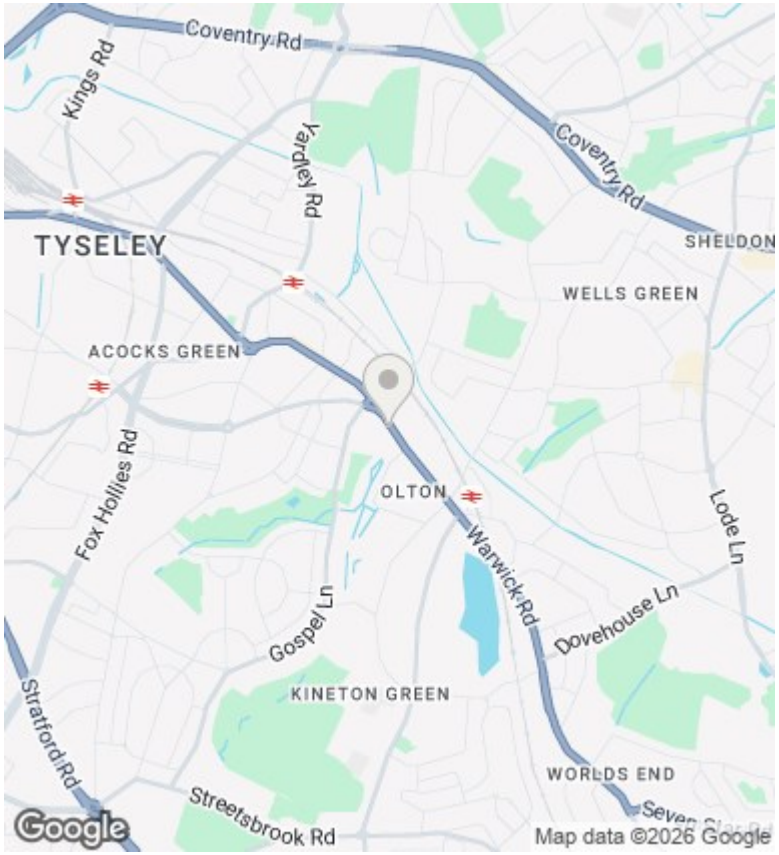


Directions

Viewings

Viewings by arrangement only. Call 01564 773200 to make an appointment.

Council Tax Band

D

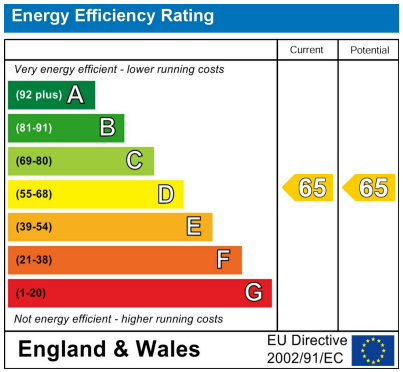

49a Station Road, Knowle, Solihull, West Midlands, B93 0HN
01564 773200
info@senateproperty.co.uk