

19 Cambridge Way, Uckfield, TN22 4AA

£495,000

MANSELL McTAGGART

Trusted since 1947

19 Cambridge Way

Uckfield

An exceptional and seldom found three double bedroom two bathroom detached chalet style home with a detached single garden and stunning rear garden.


The property has been significantly improved to provide a stylish and elegant home boasting tastefully tiled bathroom suites, generous well balanced accommodation throughout and a beautifully arranged rear garden.

The property is entered via a porch which in turn leads to a spacious hallway with a shower room comprising a walk in shower and a separate WC. Nearby is a double aspect bedroom. Continuing from the hallway is an impressive sitting room with a central fireplace with gas flame effect fire. The dining room is open plan to the main living space and enjoys a fine aspect of the garden and sliding patio doors opening to a seating terrace. The kitchen/breakfast room is accessed from the dining room and hallway, fitted with a matching range of units to eye and base level. There is a built-in double oven, electric hob and breakfast bar.







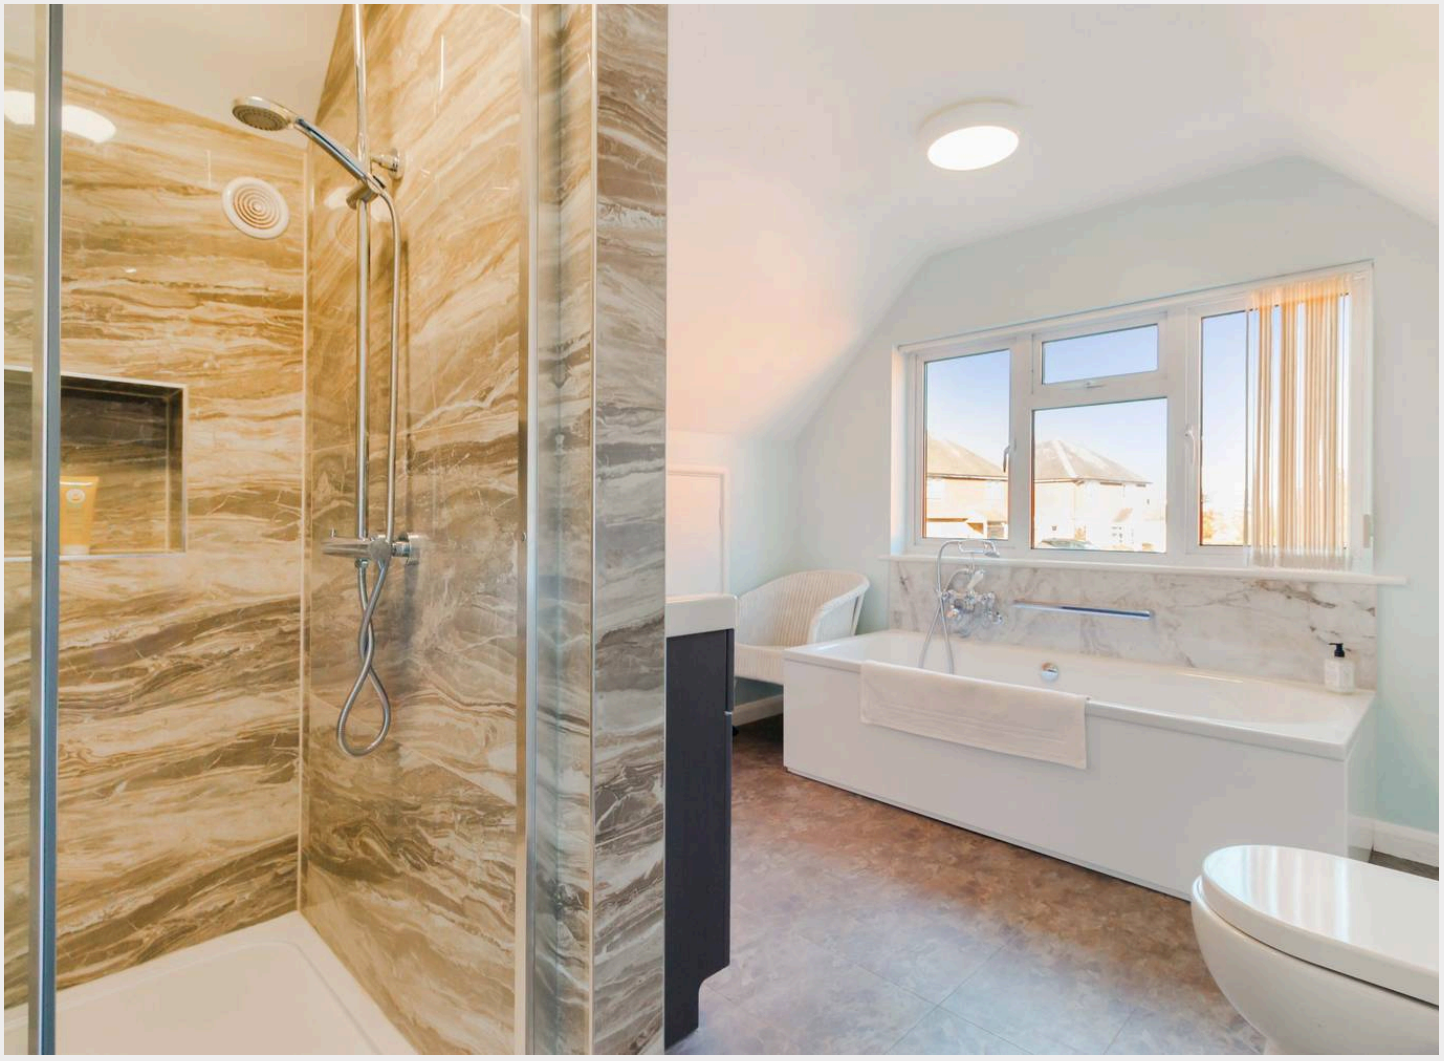







19 Cambridge Way

Uckfield


The first floor provides a landing, a principal bedroom with an extensive range of built-in wardrobes and walk-in wardrobe, a further double bedroom with built-in cupboard and a magnificent bathroom, comprising a fully tiled walk-in shower and double ended bath.

Outside, the front of the property is approached via driveway which in turn leads to the detached garage which has an electric roller door. The rear garden has been beautifully arranged with a stone seating terrace for entertaining and an electronic awning. The remainder of the garden is laid to lawn, flanked by mature beds and roses. And within the garden is a detached summerhouse and two timber sheds. The whole enjoys a good degree of seclusion.

Council Tax band: E

Tenure: Freehold

Cambridge Way

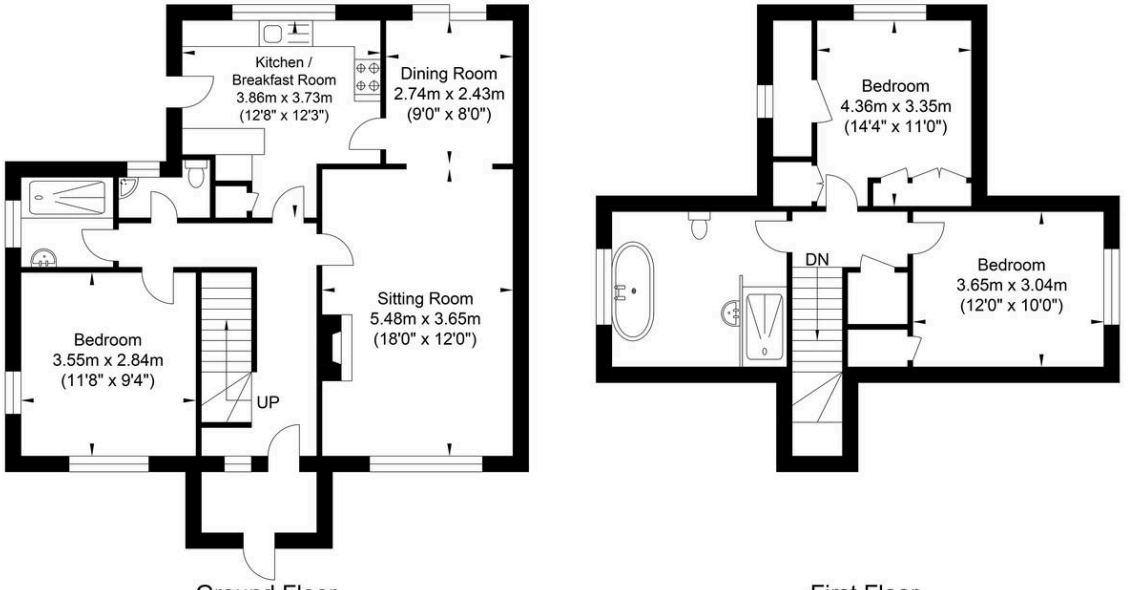

Ground Floor
Approximate Floor Area
729 sq ft
(67.70 sq m)

First Floor
Approximate Floor Area
469 sq ft
(43.50 sq m)

Approximate Gross Internal Area = 111.20 sq m / 1198 sq ft
Illustration for identification purposes only, measurements are approximate, not to scale.

Mansell McTaggart Uckfield

Mansell McTaggart, 204-206 High Street - TN22 1RD

01825 760770

uf@mansellmctaggart.co.uk

www.mansellmctaggart.co.uk/branch/uckfield

Consumer Protection from Unfair Trading Regulations 2008 We have not tested any apparatus, equipment, fixtures, fittings or services and so cannot verify that they are in working order or fit for purpose. You are advised to obtain verification from your solicitor or surveyor. References to the tenure of a property are based on information supplied by the seller. We have not had sight of the title documents and a buyer is advised to obtain verification from their solicitor. Items shown in photographs are not included unless specifically mentioned within the sales particulars, but may be available by separate negotiation.