



36 Redwood Way

Barnet

A chain free 1 bedroom 1st floor purpose built flat comprising and open plan reception/kitchen area with the benefit of having an extended lease.

Council Tax band C.


Council Tax band: C

Tenure: Leasehold

EPC Energy Efficiency Rating: C

EPC Environmental Impact Rating: C

- One bedroom
- one Reception Room
- One Bathroom
- First Floor
- Extended Lease 148 Years Remaining
- Ground Rent Zero
- Service Charge £1,937.00 Per Annum

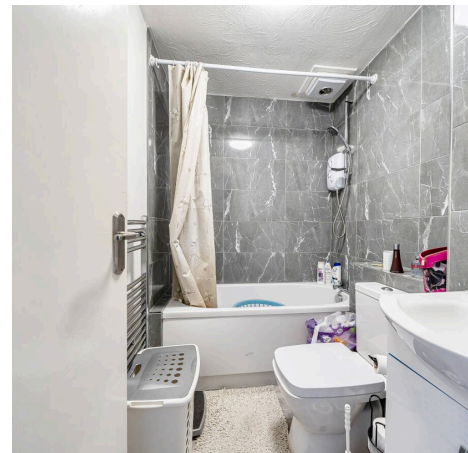




Redwood Way, Barnet, EN5

Approximate Area = 372 sq ft / 34.6 sq m

For identification only - Not to scale

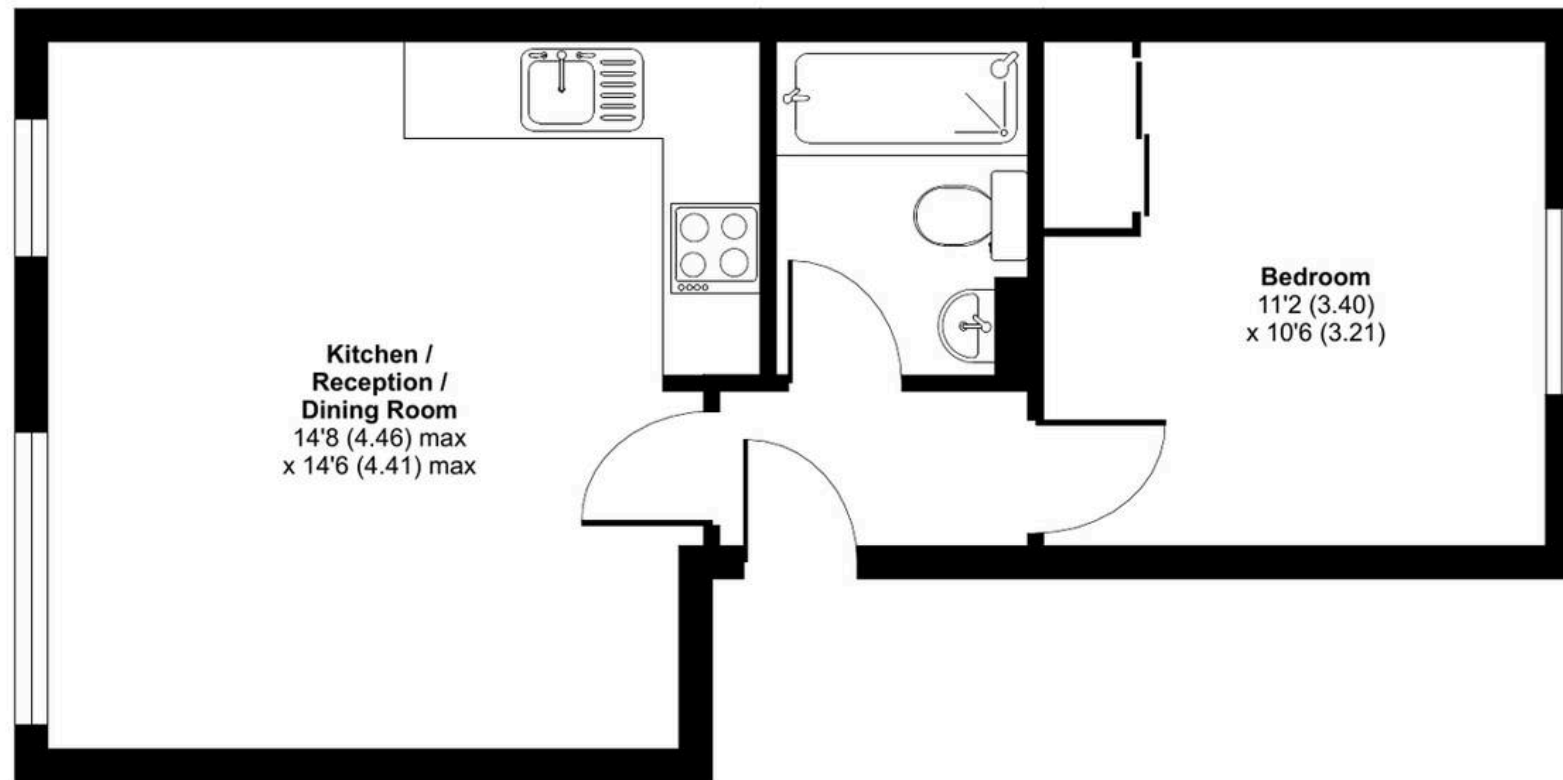

FIRST FLOOR





Spencer & Sener

14 High Street, Barnet - EN5 5RU

0208 441 7499

property@spencerandsenerproperty.com

www.spencerandsener.com

