

jordan fishwick

26 Lacey Court, SK9 4BH
Guide Price £215,000



Lacey Court WILMSLOW SK9 4BH

Guide Price £215,000







Stunning Two Double Bedroom Apartment with Beautiful Park Views – Lacey Court, Wilmslow. Enjoying an attractive outlook across the open green spaces of Lacey Green Park, this beautifully presented and spacious two double bedroom first floor apartment is situated within the highly regarded Lacey Court development. Ideally positioned within comfortable walking distance of Wilmslow town centre and the railway station, the property combines generous accommodation, pleasant surroundings and excellent convenience. The accommodation begins with a spacious and welcoming entrance hallway, providing access to all principal rooms. The impressive L-shaped lounge offers generous living space, while the open-plan kitchen diner benefits from windows to two elevations, flooding the room with natural light and enjoying delightful views across Lacey Green Park. The kitchen is fitted with a stylish range of matching wall and base units, complemented by work surfaces and a selection of integrated appliances, creating a practical and attractive space for everyday living and entertaining. There are two generously proportioned double bedrooms, together with a contemporary refitted bathroom finished to a high standard. The bathroom features a modern suite comprising a bath and separate walk-in shower enclosure. Further benefits include gas central heating, double glazing and the valuable addition of a private garage, providing useful storage or parking. Externally, the development enjoys beautifully maintained communal gardens and a residents parking area.








LACEY
COURT
RESIDENTS PARKING ONLY - NO TURNING




- 1st Floor Apartment
- Walking distance of Wilmslow
- Off road parking
- Modern Interior
- Viewing Recommended
- Two double Bedrooms
- Garage
- Popular Location

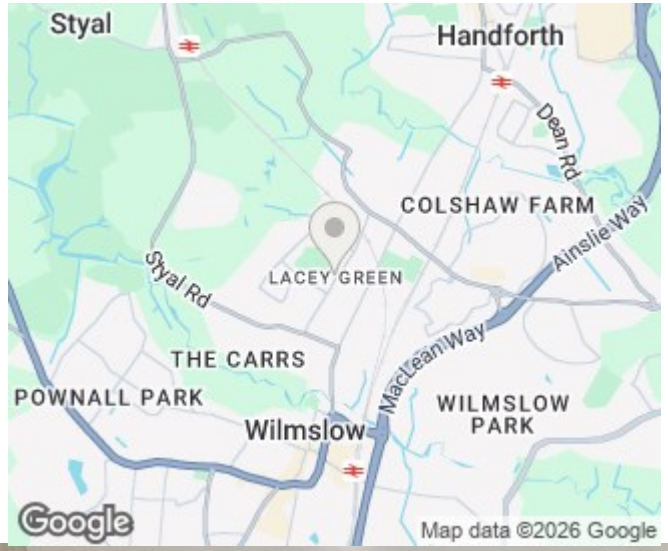

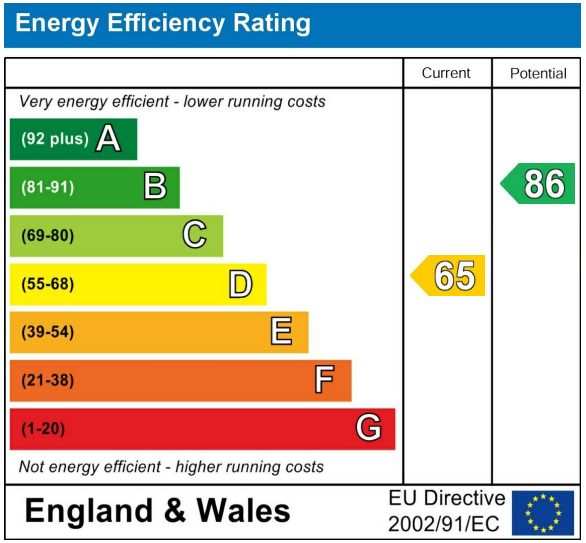



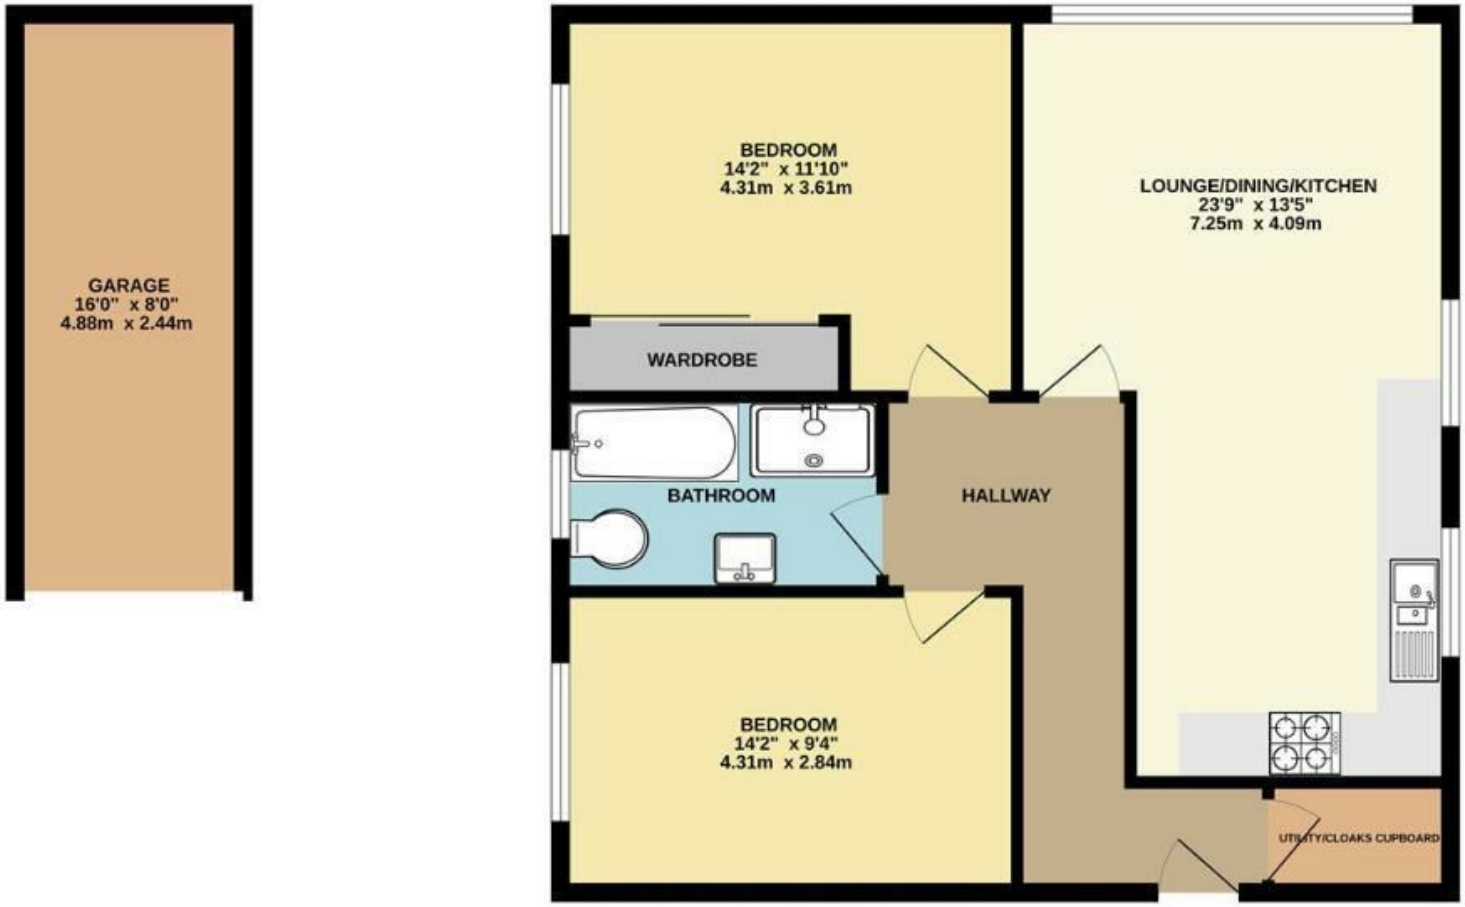

26 LACEY COURT

Measurements are approximate. Not to scale. Illustrative purposes only
Made with Metropix ©2026

These particulars are believed to be accurate but they are not guaranteed and do not form a contract. Neither Jordan Fishwick nor the vendor or lessor accept any responsibility in respect of these particulars, which are not intended to be statements or representations of fact and any intending purchaser or lessee must satisfy himself by inspection or otherwise as to the correctness of each of the statements contained in these particulars. Any floorplans on this brochure are for illustrative purposes only and are not necessarily to scale.

Offices at: Chorlton, Didsbury, Disley, Hale, Glossop, Macclesfield, Manchester Deansgate, Manchester Whitworth Street, New Mills, Sale, Wilmslow and Withington

36-38 Alderley Road, Wilmslow SK91JX
01625 532000

wilmslow@jordanfishwick.co.uk
www.jordanfishwick.co.uk