



24 Scarisbrick Street, Ormskirk

Ormskirk

Guide Price £245,000

24 Scarisbrick Street

Ormskirk

Spacious 4-bed home on Scarisbrick Street, Ormskirk. Two bathrooms, large garden, driveway, modern kitchen, dining room. Ideal for families or first-time buyers. Freehold. Council Tax Band C. Council Tax band: C

Tenure: Freehold


EPC Energy Efficiency Rating: D

EPC Environmental Impact Rating: E

- 4 GENEROUS BEDROOMS
- SIZEABLE GARDEN
- MULTICAR DRIVEWAY
- DINING ROOM
- RESIDENTIAL LOCATION
- FAMILY BATHROOM
- KITCHEN





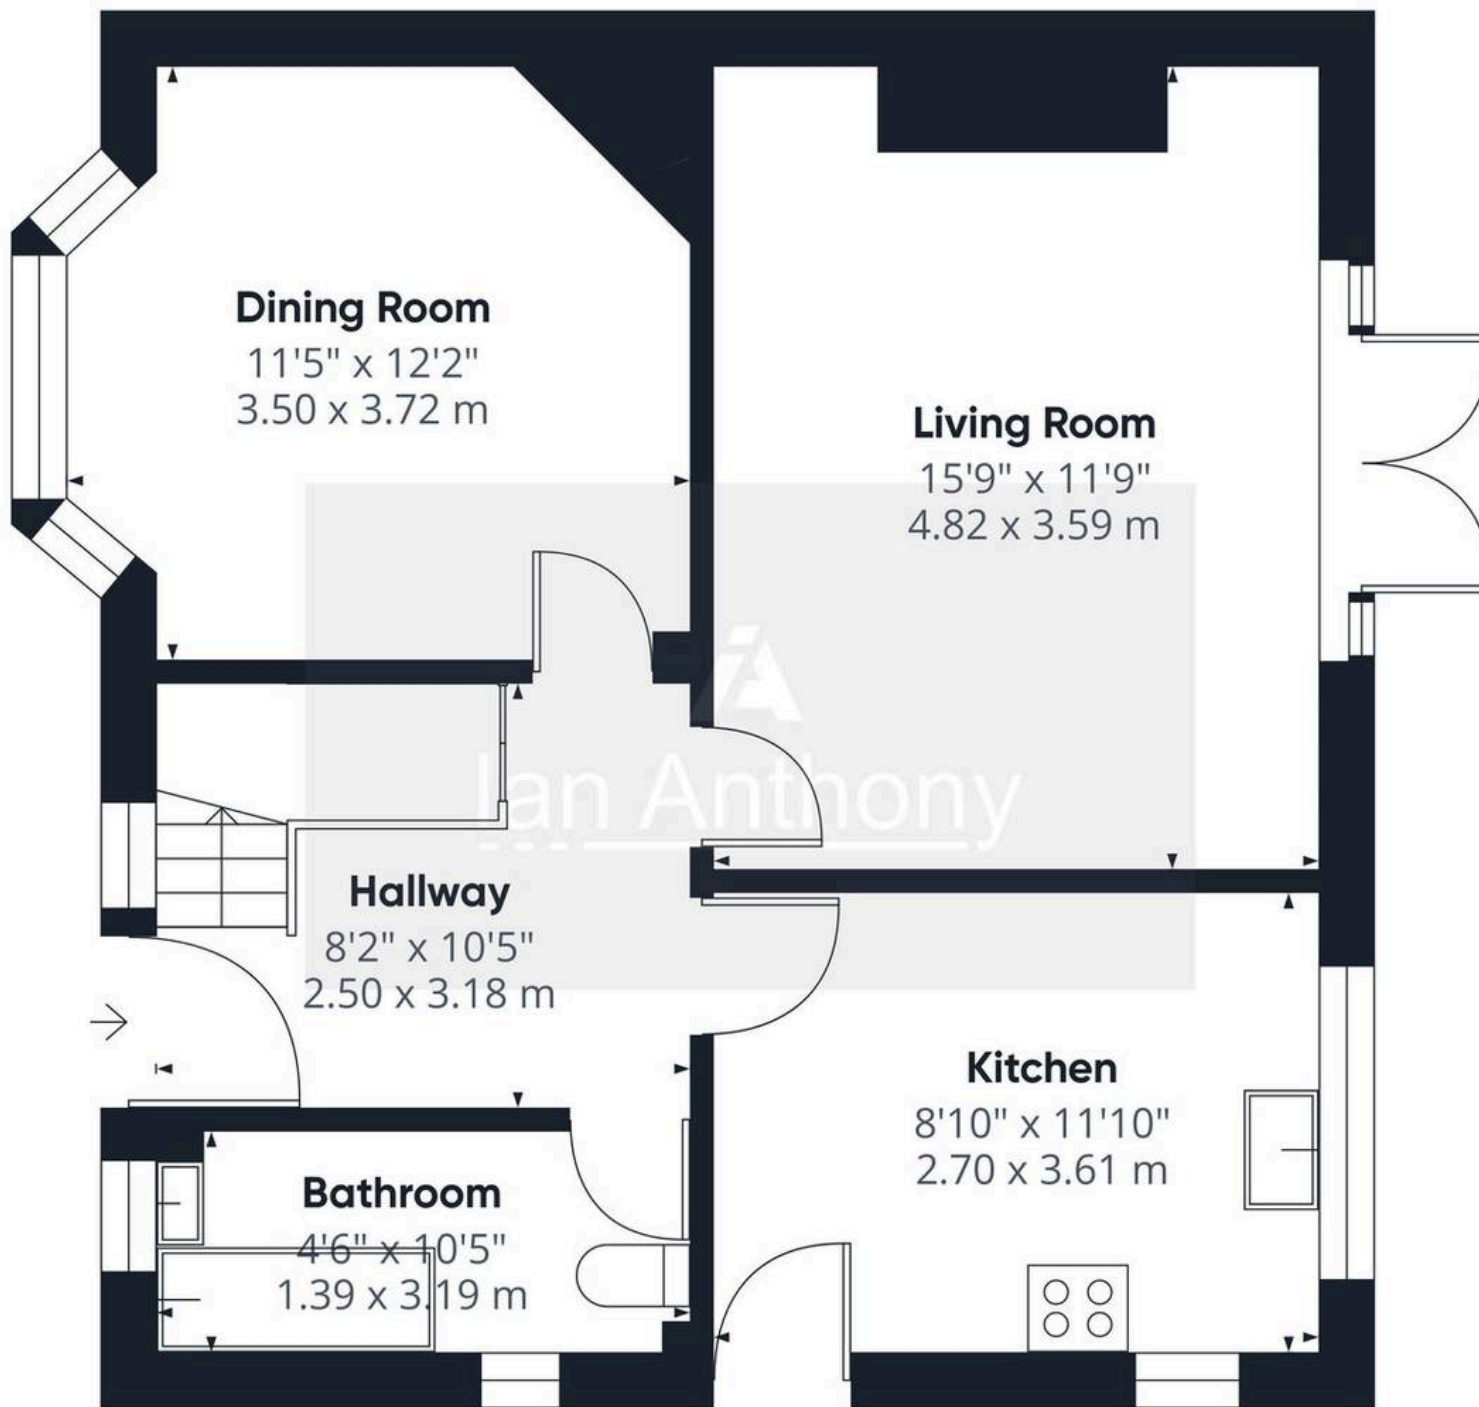

Ground Floor

Approximate total area⁽¹⁾

555 ft²

51.6 m²

(1) Excluding balconies and terraces

Calculations reference the RICS IPMS 3C standard. Measurements are approximate and not to scale. This floor plan is intended for illustration only.

GIRAFFE360



IAN ANTHONY

5 Burscough Street, Ormskirk – L39 2EG

01695580888

enquiries@iananthonyestates.co.uk

iananthonyestates.co.uk/

