

jordan fishwick

Styal Road

£2,400 PCM



Styal Road, Wilmslow, SK9 4LE

£2,400 PCM

Located on Styal Road this refurbished four-bedroom semi detached family home offers spacious and well-maintained accommodation and is ideally placed for Manchester International Airport, the motorway networks and A34 along with being only a short drive to Heald Green, Wilmslow, Alderley Edge and Knutsford.
Having been recently refurbished this modern and attractive property also benefits from a good-sized rear garden and secure gated parking to the front.
Entrance hall, lounge with wood effect laminate flooring and bay window, dining kitchen with electric hob and double oven, dishwasher, utility room with washing machine and door to rear garden, fourth bedroom / study/ family room, guest bathroom
To the first floor three well proportioned bedrooms, ensuite bathroom, family bathroom with shower over bath.
Enclosed rear garden and gated parking to the front
AVAILABLE NOW PART FURNISHED
Contact Wilmslow 01625 536300 £2400.00pcm
COUNCIL TAX E
EPC D

LOCATION
Set on Styal Road this spacious detached is ideally located for Manchester International Airport.

Wilmslow is a thriving modern commuter town, with an excellent road and rail infrastructure, known for its elegant shops, cafes and restaurants. Offering a wide variety of cultural and historical attractions. Jordan Fishwick Estate and Letting Agents Wilmslow office is located in a prime position central to the bustling and stylish town centre. With our impressive frontage it's impossible to miss our attractive office.
Knowledgeable and friendly staff also complement the range of services we offer, and we are known throughout the Wilmslow area for our proactive approach in helping people find their dream home

DIRECTIONS
Procced along Ringway Road West away from Manchester Airport and turn right on to Styal Road, the property can be found after a short distance on the right hand side

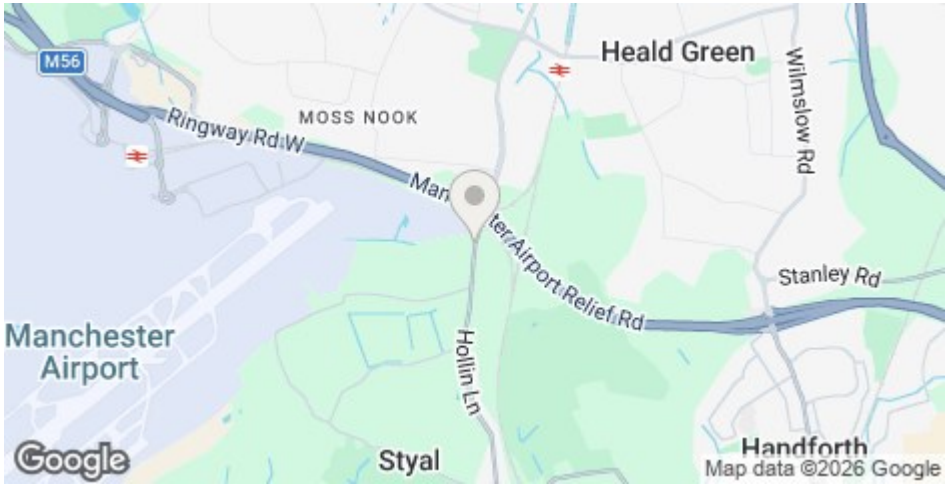

- SPACIOUS SEMI DETACHED
- THREE BEDROOMS PLUS STUDY / FOURTH BEDROOM
- MODERN DINING KITCHEN
- ENSUITE BATHROOM TO MAIN BEDROOM
- FITTED WARDROBES
- GATED PARKING
- COUNCIL TAX E
- EPC D

Postcode - SK9 4LE

EPC Rating - D

Floor Area - sq ft

Local Authority - Cheshire East

Council Tax - E









GROUND FLOOR

1ST FLOOR

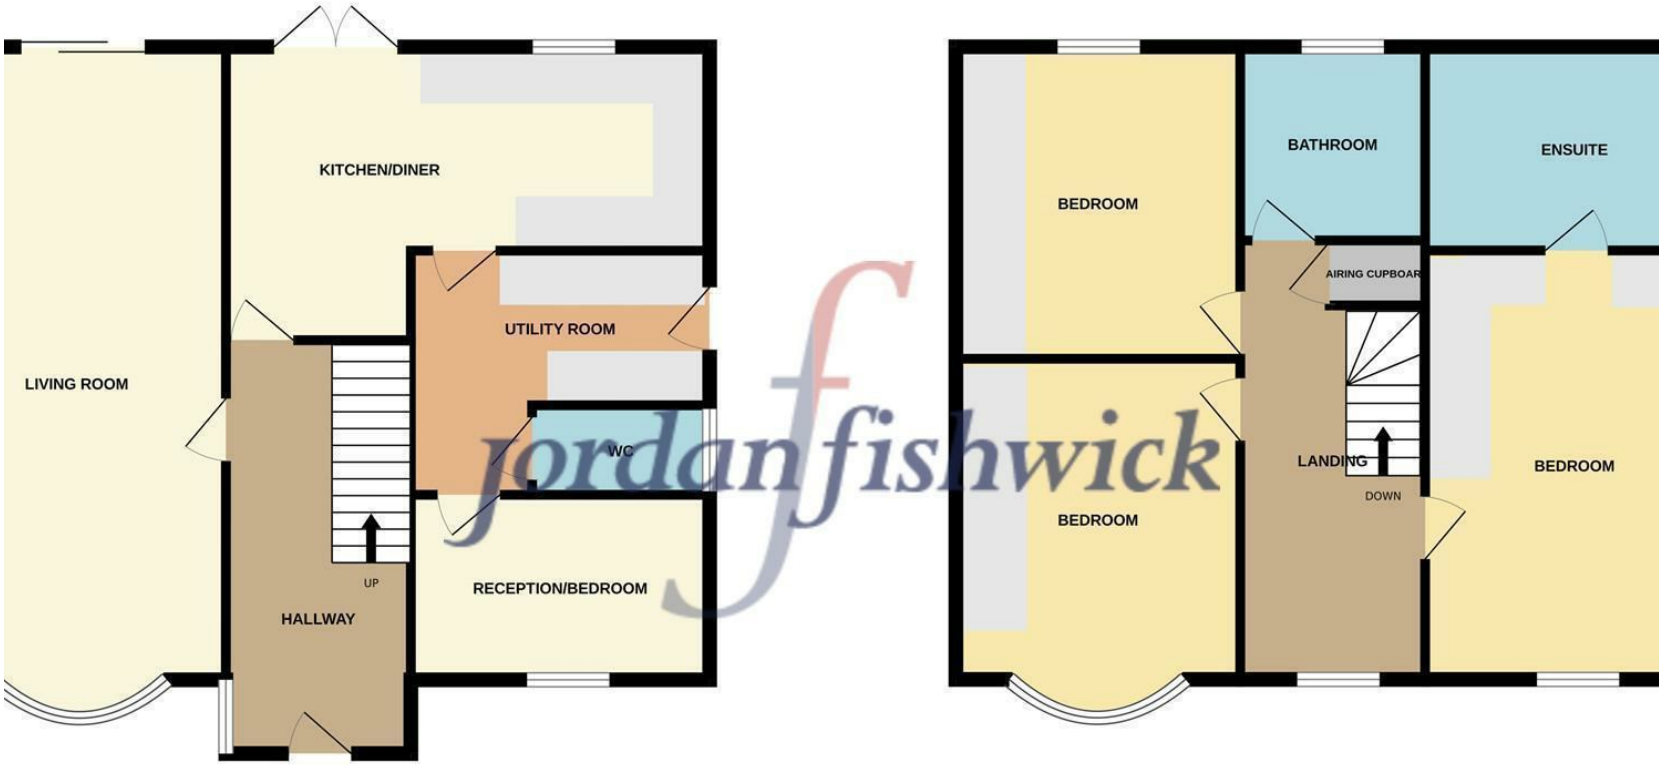

jordan fishwick

Measurements are approximate. Not to scale. Illustrative purposes only
Made with Metropix ©2024

jordan fishwick lettings

These particulars are believed to be accurate but they are not guaranteed and do not form a contract. Neither Jordan Fishwick nor the vendor or lessor accept any responsibility in respect of these particulars, which are not intended to be statements or representations of fact and any intending purchaser or lessee must satisfy himself by inspection or otherwise as to the correctness of each of the statements contained in these particulars. Any floorplans on this brochure are for illustrative purposes only and are not necessarily to scale.

Offices at: Offices at Chorlton, Didsbury, Disley, Hale, Glossop, Macclesfield, Manchester Deansgate, Manchester Whitworth Street, New Mills, Sale, Wilmslow and Withington

01625 536300